


FIGURE 8.A.1

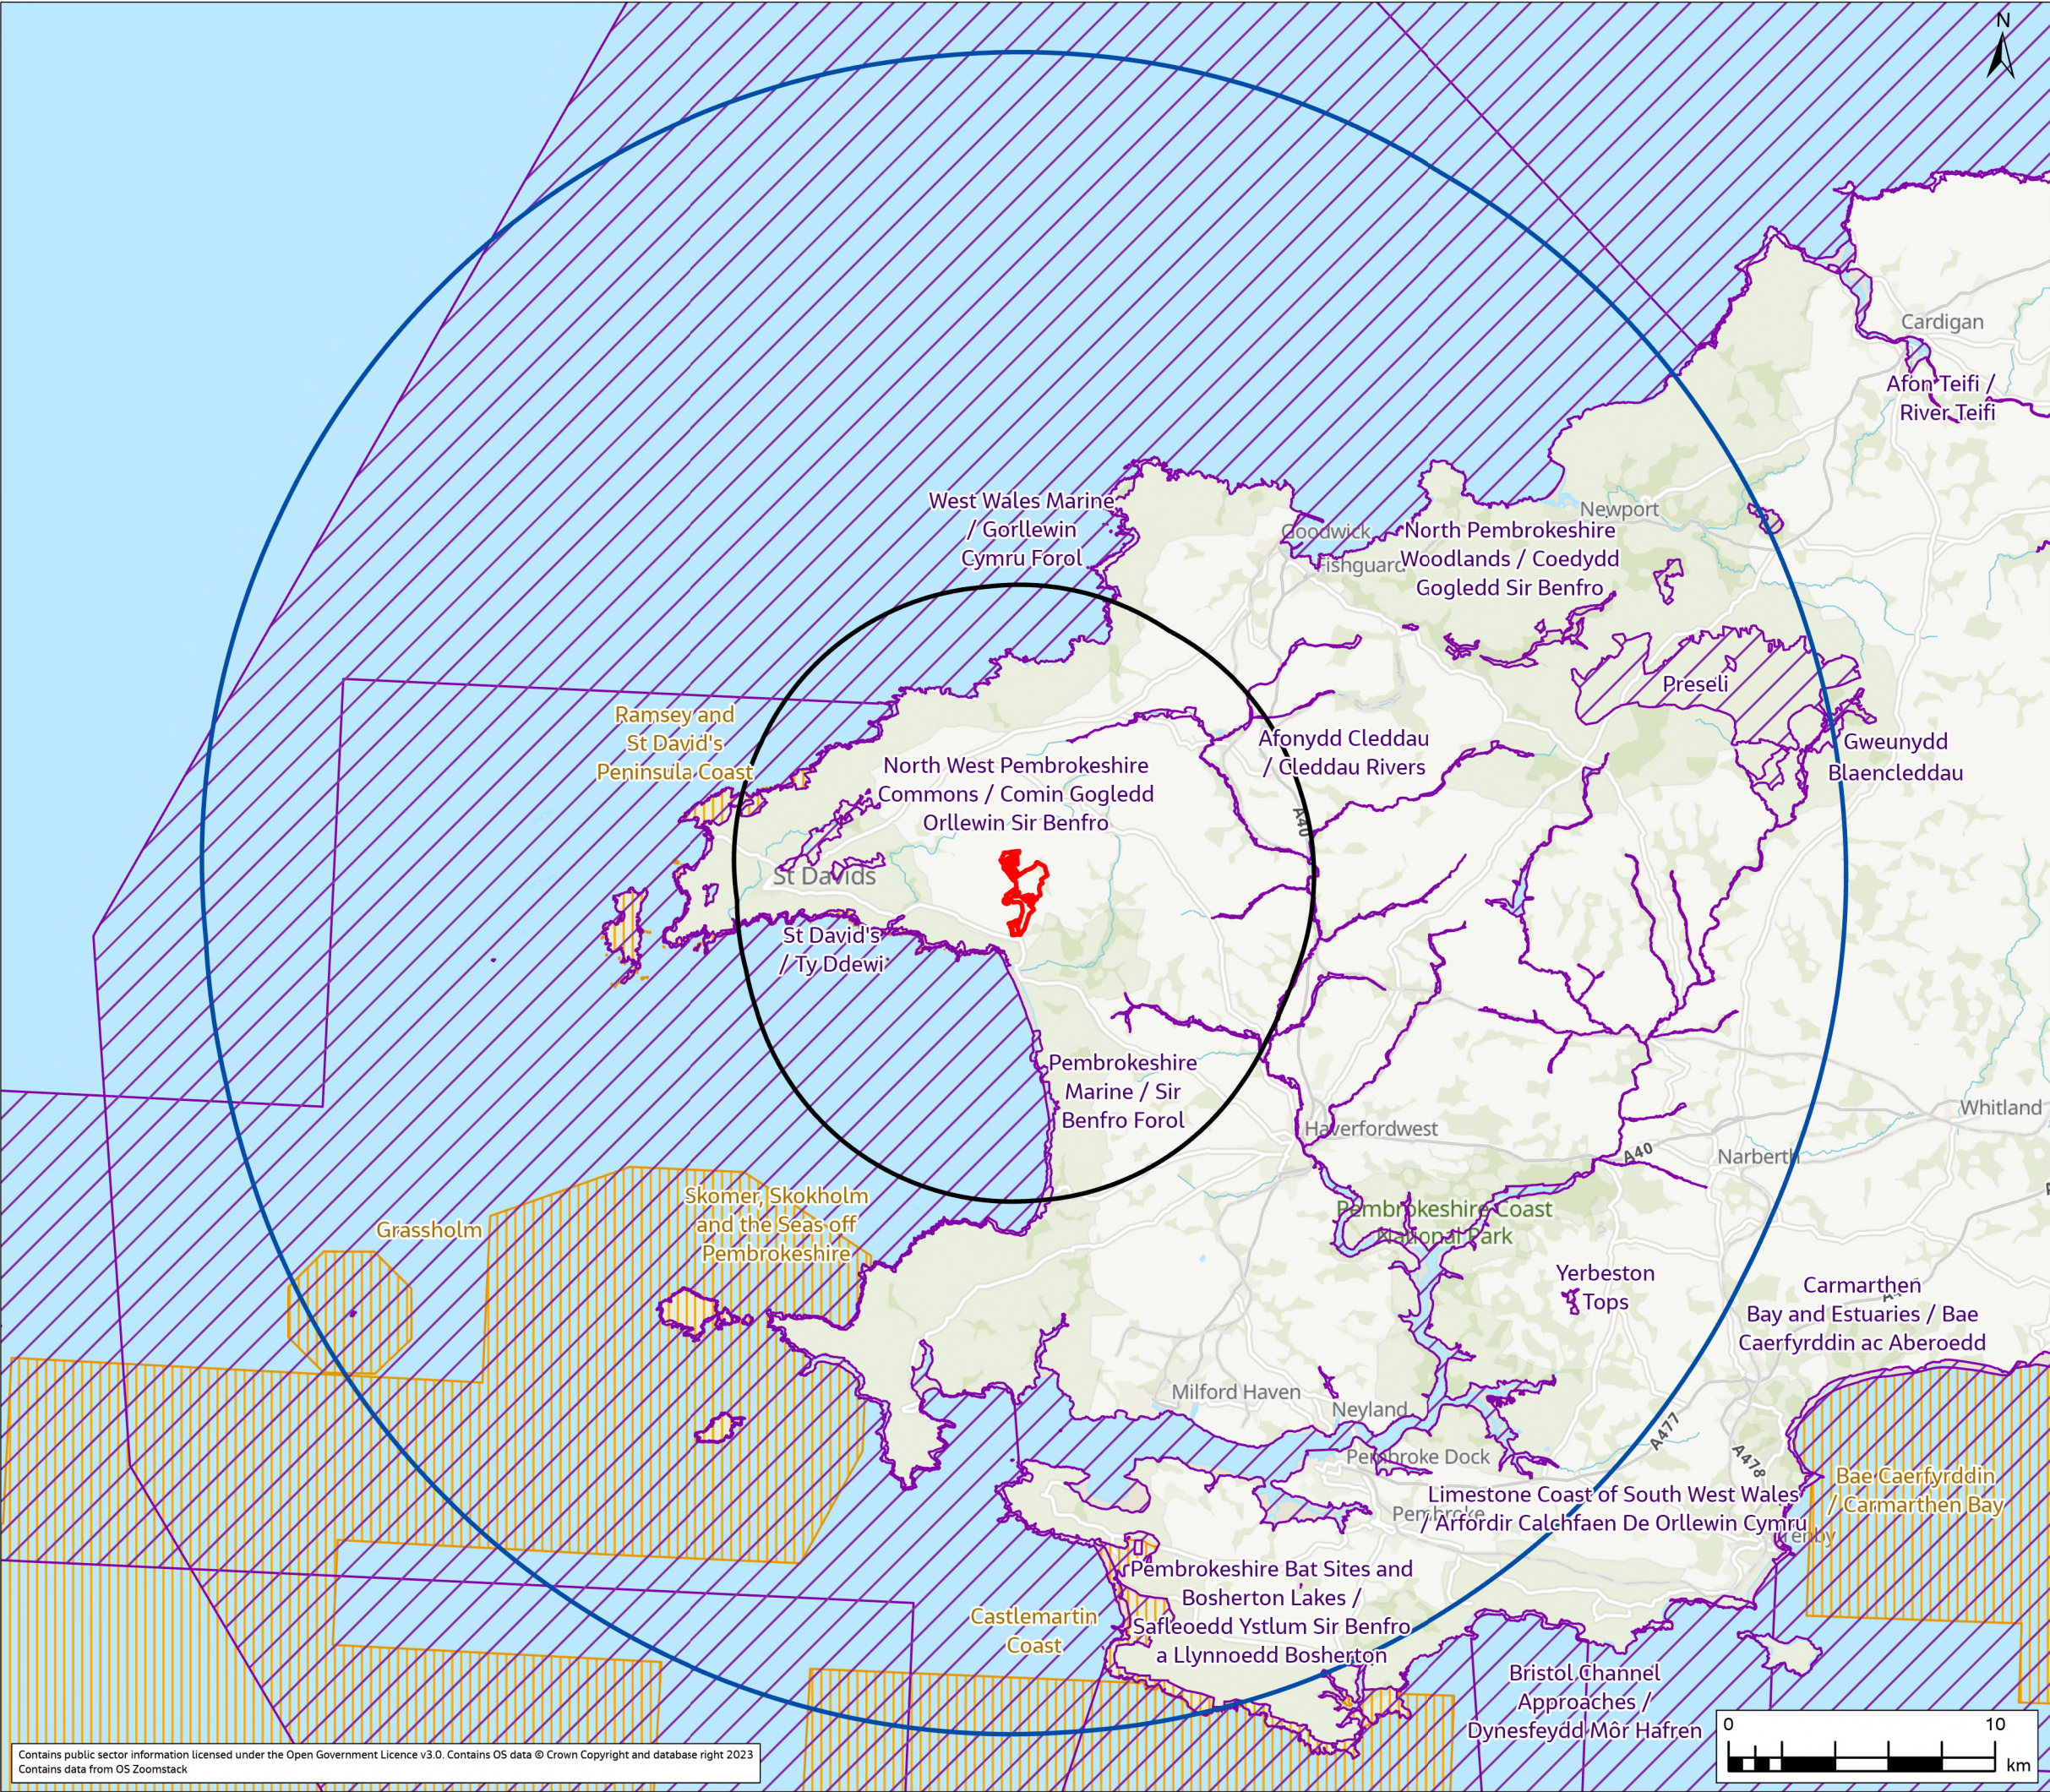

Legend

- Application Site
- 10km Application Site Buffer
- 30km Application Site Buffer
- Special Areas of Conservation
- Special Protection Areas

P01	FEB 26	Draft for Pre-Application Consultation	CS	TK	LS	KW
Rev.	Date	Purpose of revision	Drawn	Check'd	Rev'd	Appr'd

Jacobs

Client: Ministry of Defence

Project: Project DARC - Cawdor Barracks

Drawing Title: Internationally Designated Sites within 10 km

Drawing Status: INITIAL ISSUE

Scale @ A3	1:240,000	DO NOT SCALE
Jacobs No.	B5007000	
Client No.		
Drawing No.		

© Copyright 2026 Jacobs U.K. Limited. The concepts and information contained in this document are the property of Jacobs. Use or copying of this document in whole or in part without the written permission of Jacobs constitutes an infringement of copyright. Limitation: This drawing has been prepared on behalf of, and for the exclusive use of Jacobs' Client, and is subject to, and issued in accordance with, the provisions of the contract between Jacobs and the Client. Jacobs accepts no liability or responsibility whatsoever for, or in respect of, any use of, or reliance upon, this drawing by any third party.

0 10 km


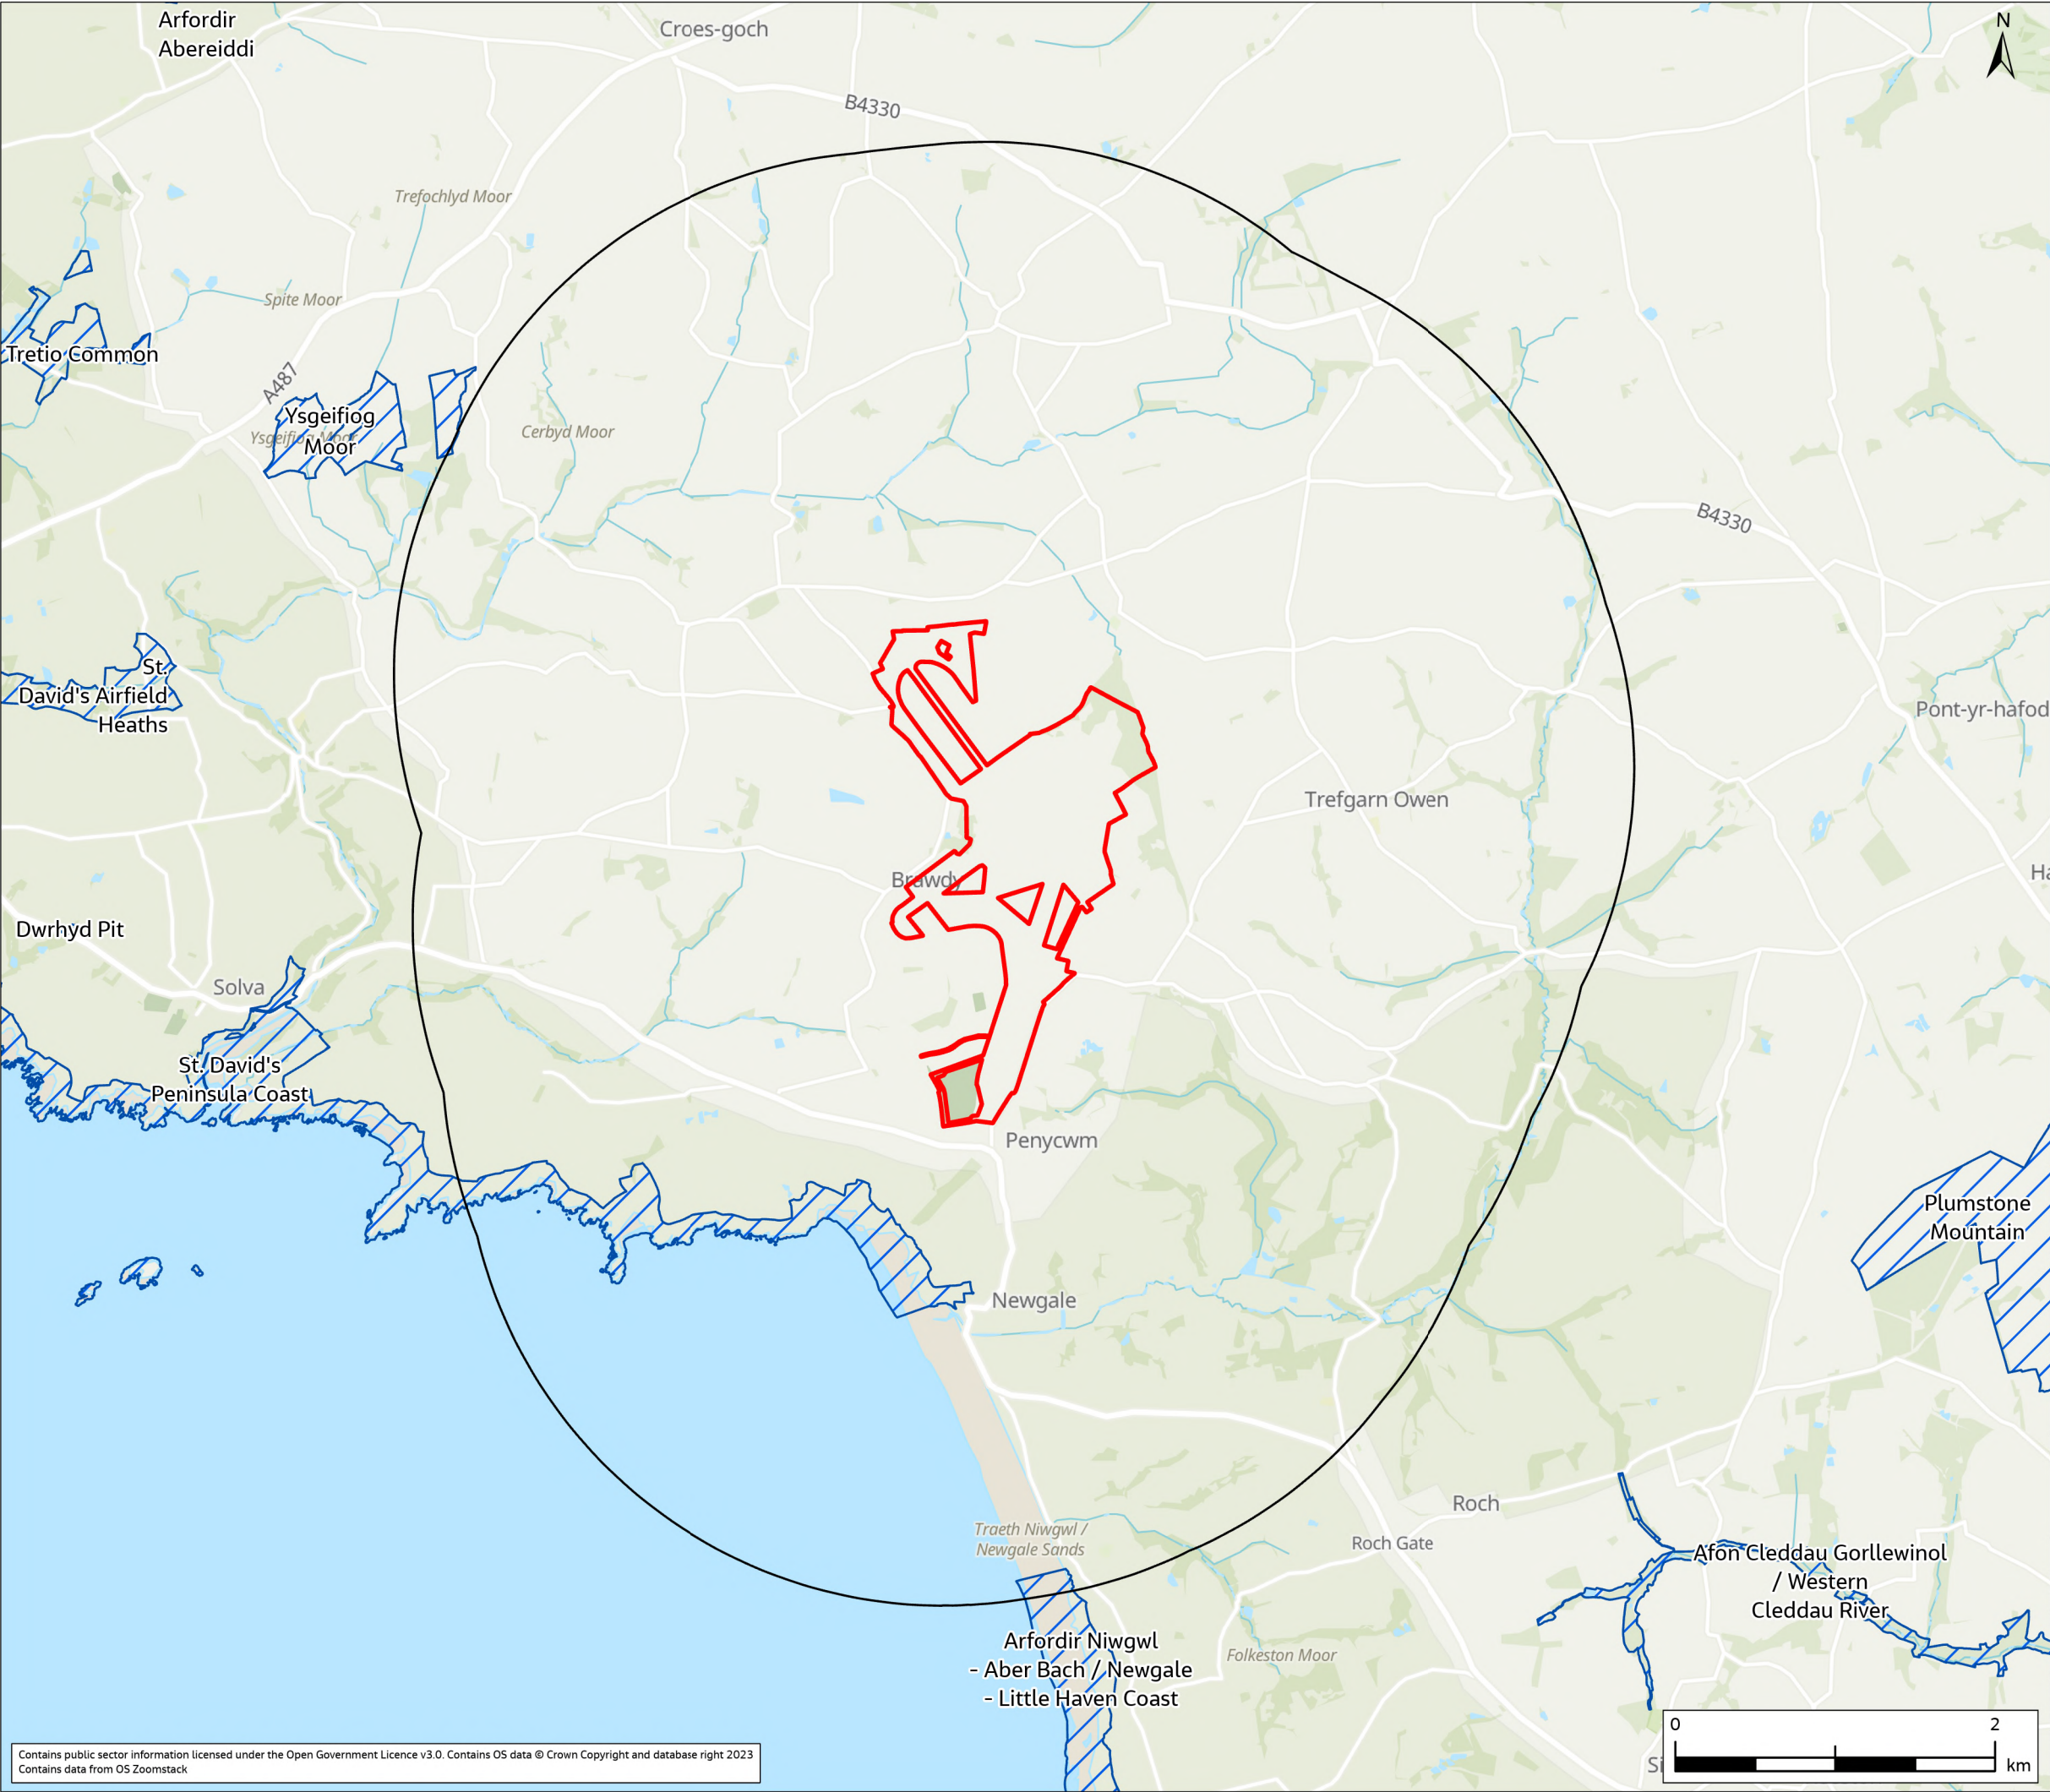


FIGURE 8.A.2

- Legend
- Application Site
 - 3km Application Site Buffer
 - Sites of Special Scientific Interest

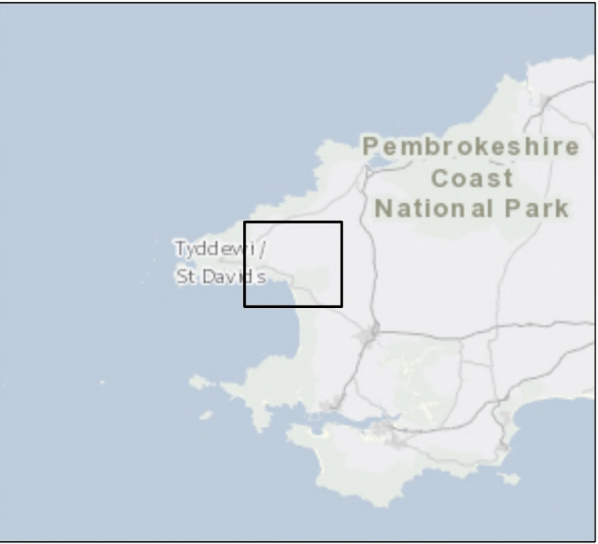

P01	FEB 26	Draft for Pre-Application Consultation	CS	LS	DD	KW
Rev.	Date	Purpose of revision	Drawn	Check'd	Rev'd	Appr'd

Jacobs

Client
Ministry of Defence

Project
Project DARC - Cawdor Barracks

Drawing Title
Nationally and Locally Designated Sites within 3 km

Drawing Status
INITIAL ISSUE

Scale @ A3
1:40,000
DO NOT SCALE

Jacobs No.
B5007000

Client No.

Drawing No.

© Copyright 2026 Jacobs U.K. Limited. The concepts and information contained in this document are the property of Jacobs. Use or copying of this document in whole or in part without the written permission of Jacobs constitutes an infringement of copyright. Limitation: This drawing has been prepared on behalf of, and for the exclusive use of Jacobs' Client, and is subject to, and issued in accordance with, the provisions of the contract between Jacobs and the Client. Jacobs accepts no liability or responsibility whatsoever for, or in respect of, any use of, or reliance upon, this drawing by any third party.



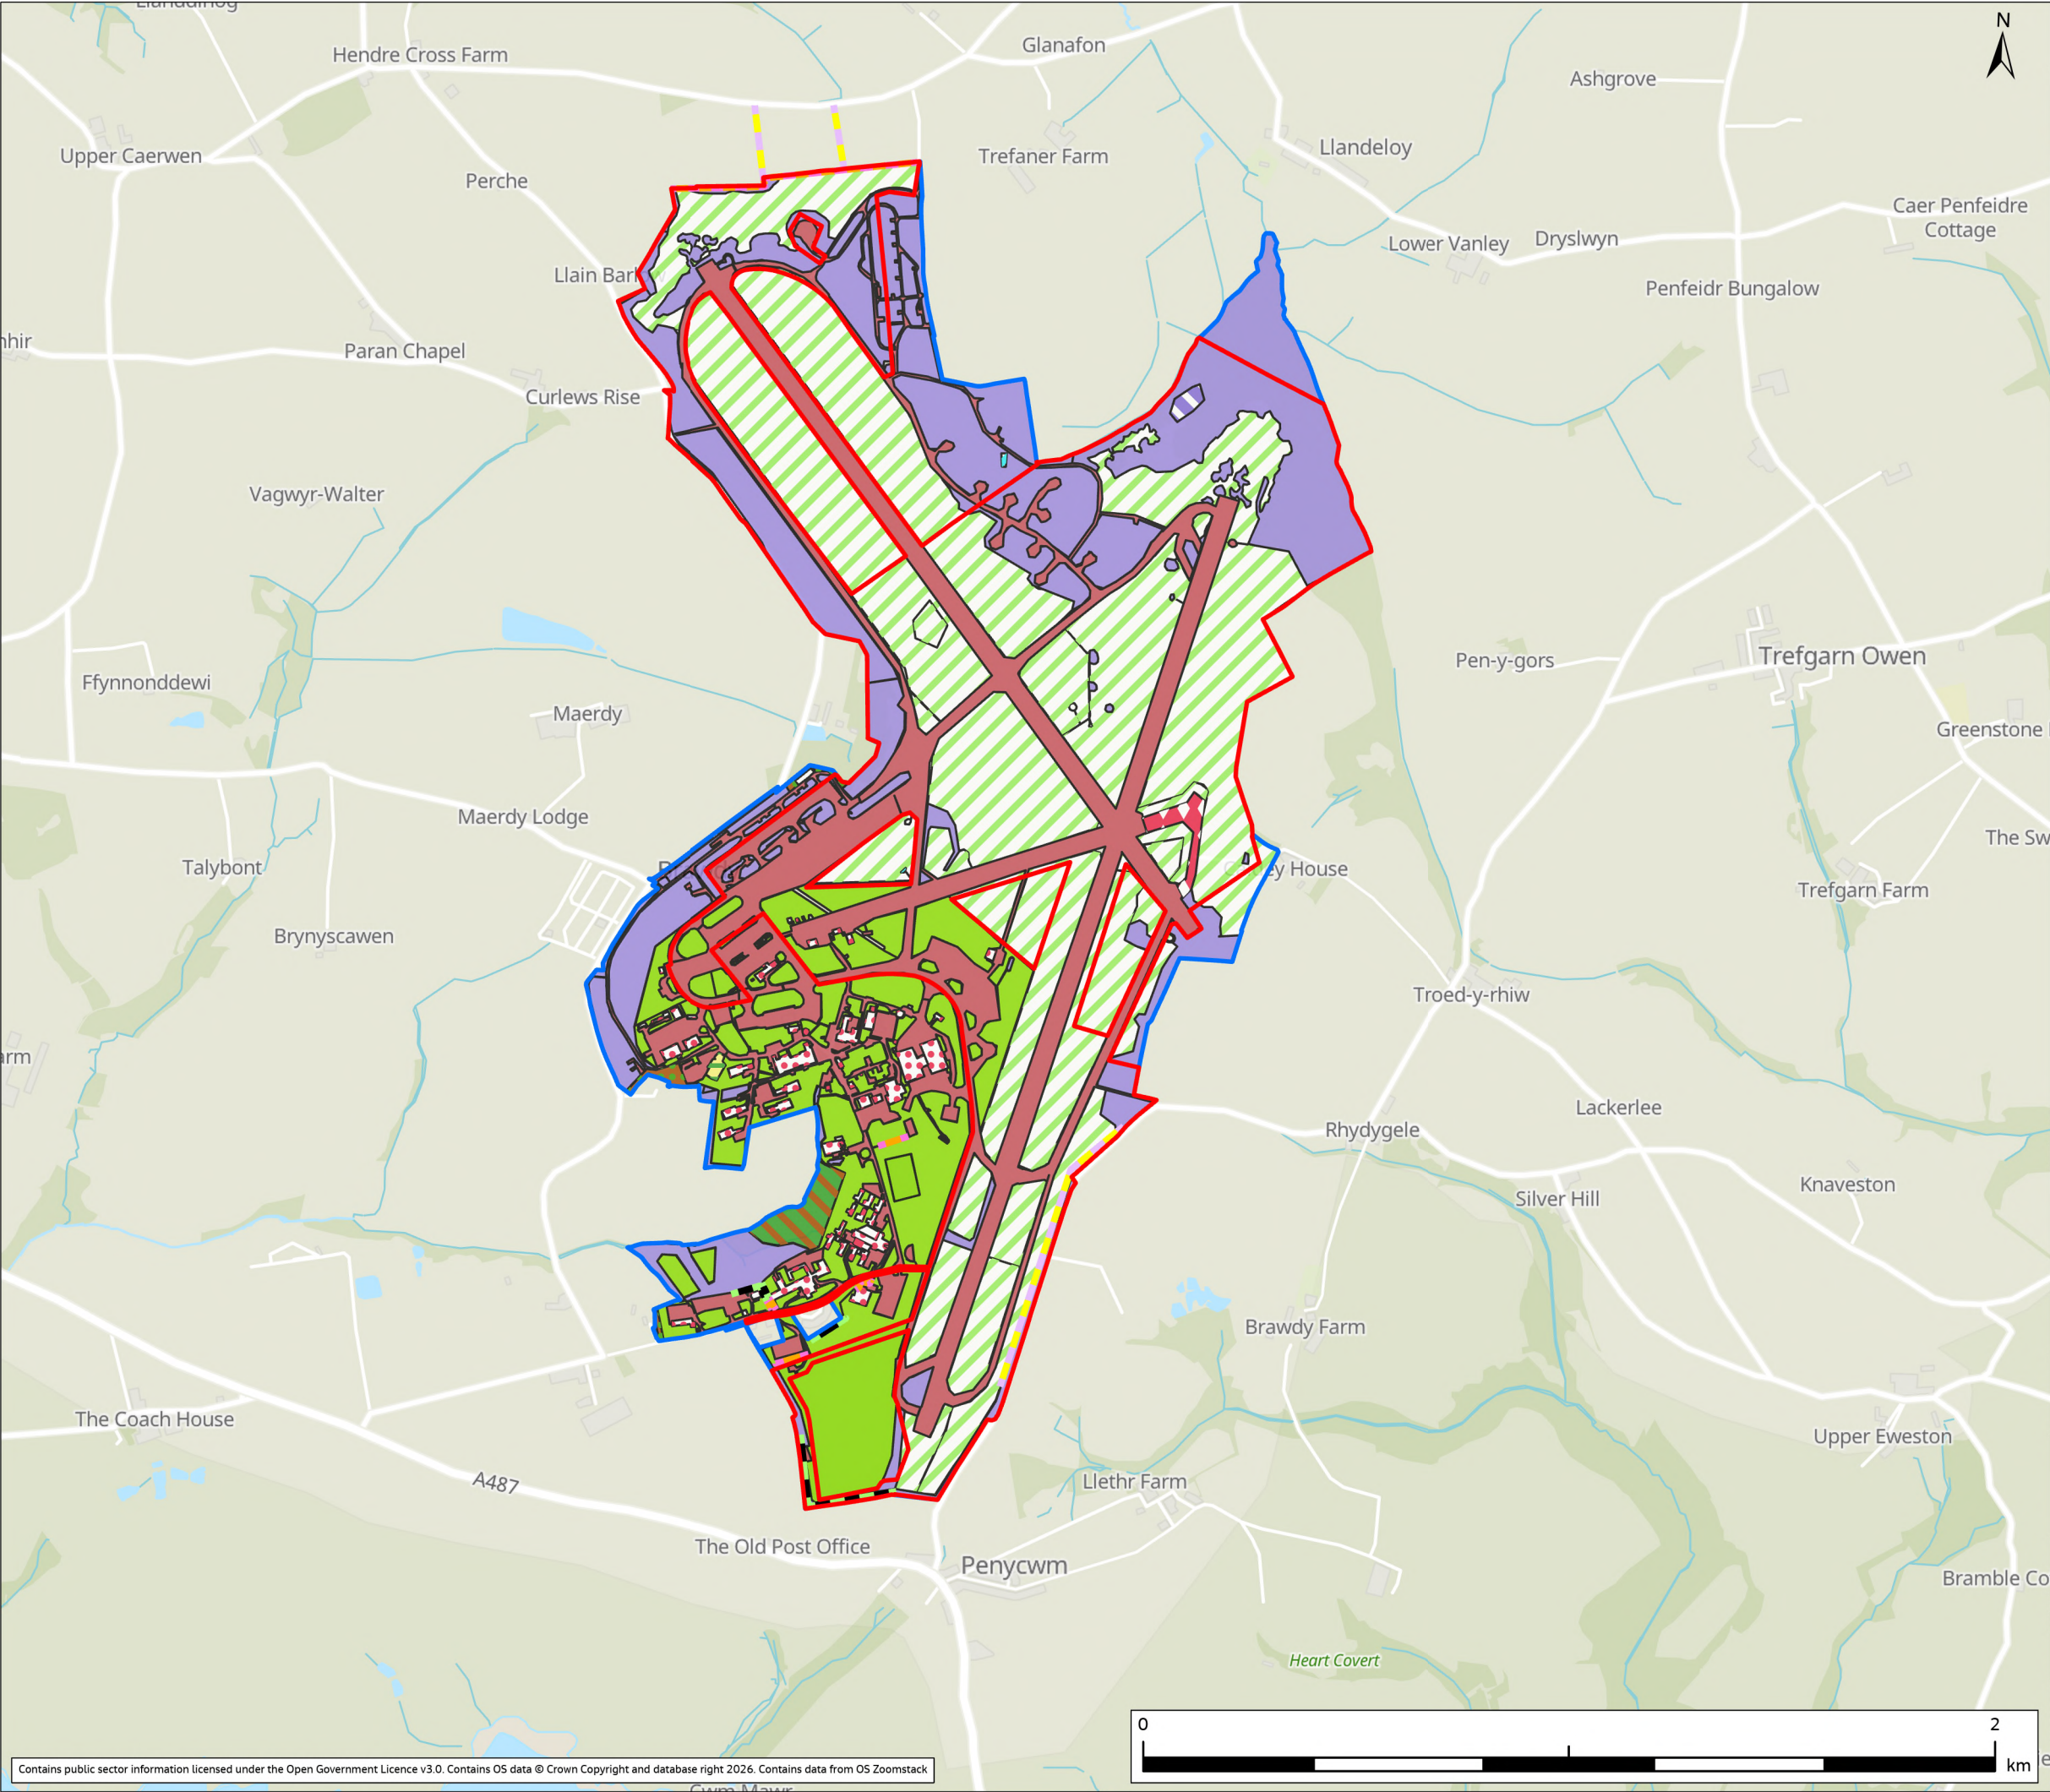


FIGURE 8.B

Legend

- Application Site
- Ownership Boundary
- UKHABS Survey
 - c1 - Arable and horticulture
 - g1d - Other lowland acid grassland
 - g3c - Other neutral grassland
 - h1a - Lowland heathland
 - h3 - Dense scrub
 - r1 - Standing open water and canals
 - u1b - Developed land, sealed surface
 - u1b5 - Buildings
 - u1b6 - Other Developed Land
 - u1d - Suburban mosaic of developed/natural surfaces
 - w1d - Wet Woodland
 - w1h - Other woodland, mixed
 - w2c - other coniferous woodland
 - h2a - Native hedgerow
 - h2b - Other hedgerows
 - w1g6 - Line of trees

P01	FEB 26	Draft for Pre-Application Consultation	CS	LS	DD	KW
Rev.	Date	Purpose of revision	Drawn	Check'd	Rev'd	Appr'd

Jacobs

Client: Ministry of Defence

Project: Project DARC - Cawdor Barracks

Drawing Title: UK Habitat Classification and National Vegetation Classification Survey 2025 Update

Drawing Status: INITIAL ISSUE

Scale @ A3	1:15,000	DO NOT SCALE
Jacobs No.	B5007000	
Client No.		
Drawing No.		

© Copyright 2026 Jacobs U.K. Limited. The concepts and information contained in this document are the property of Jacobs. Use or copying of this document in whole or in part without the written permission of Jacobs constitutes an infringement of copyright. Limitation: This drawing has been prepared on behalf of, and for the exclusive use of Jacobs' Client, and is subject to, and issued in accordance with, the provisions of the contract between Jacobs and the Client. Jacobs accepts no liability or responsibility whatsoever for, or in respect of, any use of, or reliance upon, this drawing by any third party.


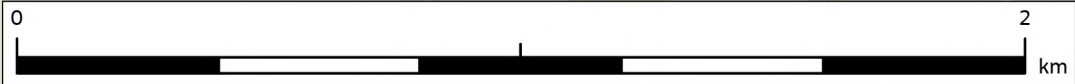




FIGURE 8.C

This figure contains sensitive information and is only available on request to those who have a legitimate need to view it

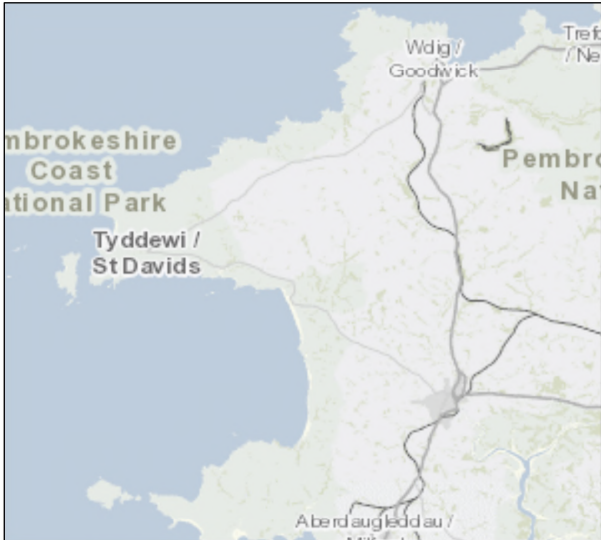

P01	FEB 26	Draft for Pre-Application Consultation	CS	LS	DD	KW
Rev.	Date	Purpose of revision	Drawn	Check'd	Rev'd	Appr'd

Jacobs

Client	 Ministry of Defence
--------	---

Project	Project DARC - Cawdor Barracks
---------	--------------------------------

Drawing Title	Badger Field Signs
---------------	--------------------

Drawing Status	INITIAL ISSUE
----------------	---------------

Scale @ A3	1:15,000	DO NOT SCALE
------------	----------	--------------

Jacobs No.	B5007000
------------	----------

Client No.	
------------	--

Drawing No.	
-------------	--

© Copyright 2025 Jacobs U.K. Limited. The concepts and information contained in this document are the property of Jacobs. Use or copying of this document in whole or in part without the written permission of Jacobs constitutes an infringement of copyright. Limitation: This drawing has been prepared on behalf of, and for the exclusive use of Jacobs' Client, and is subject to, and issued in accordance with, the provisions of the contract between Jacobs and the Client. Jacobs accepts no liability or responsibility whatsoever for, or in respect of, any use of, or reliance upon, this drawing by any third party.


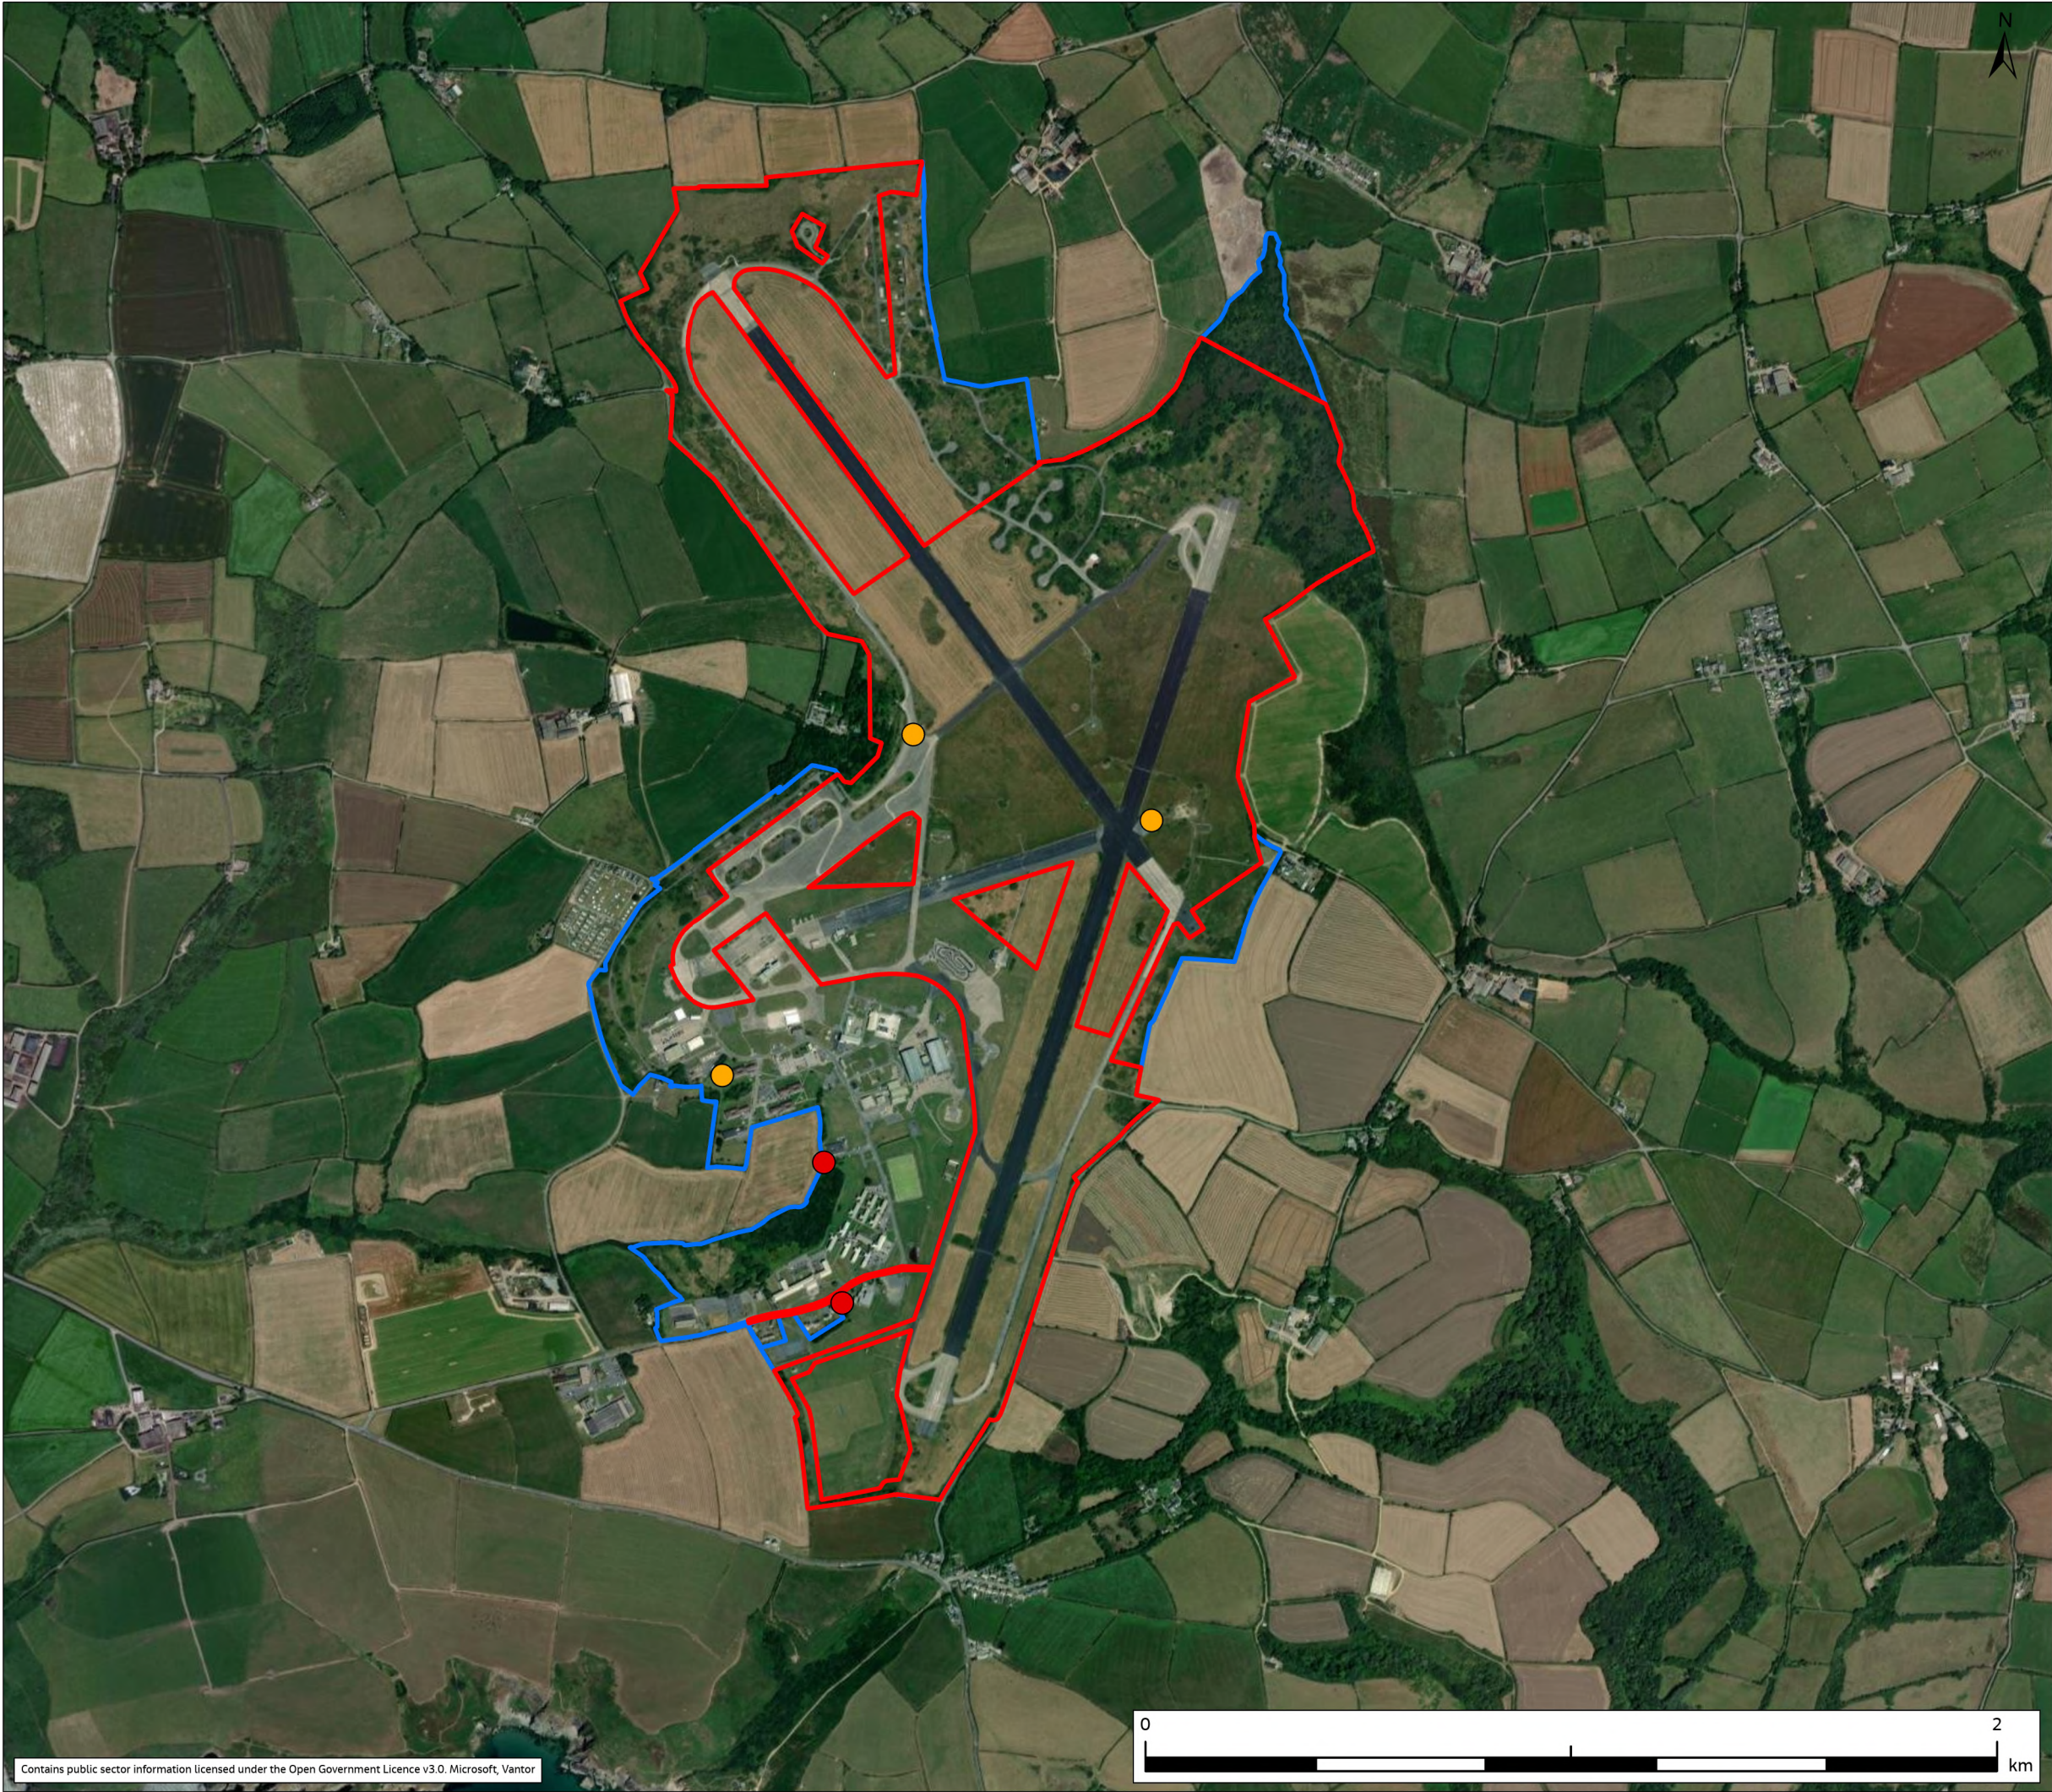


FIGURE 8.D

- Legend
- Application Site
 - Ownership Boundary
- Invasive non-native species
- Cotoneaster (*Cotoneaster horizontalis*)
 - Rhododendron (*Rhododendron ponticum*)

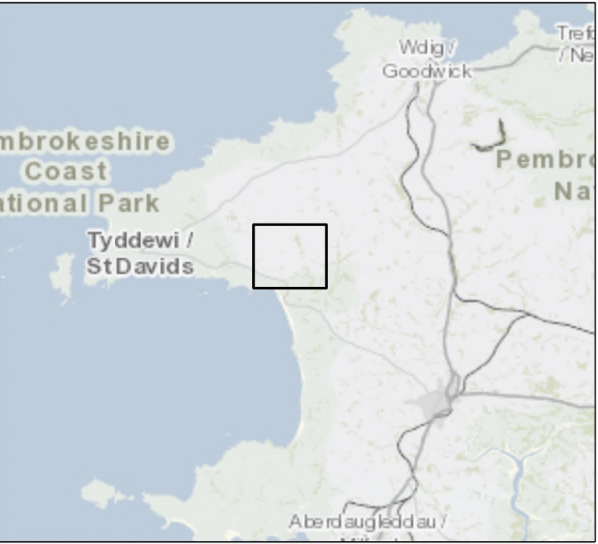

P01	FEB 26	Draft for Pre-Application Consultation	CS	LS	DD	KW
Rev.	Date	Purpose of revision	Drawn	Check'd	Rev'd	Appr'd

Jacobs

Client	 Ministry of Defence		
Project	Project DARC - Cawdor Barracks		
Drawing Title	Invasive Non-Native Species		
Drawing Status	INITIAL ISSUE		
Scale @ A3	1:15,000	DO NOT SCALE	
Jacobs No.	B5007000		
Client No.			
Drawing No.			

© Copyright 2026 Jacobs U.K. Limited. The concepts and information contained in this document are the property of Jacobs. Use or copying of this document in whole or in part without the written permission of Jacobs constitutes an infringement of copyright. Limitation: This drawing has been prepared on behalf of, and for the exclusive use of Jacobs' Client, and is subject to, and issued in accordance with, the provisions of the contract between Jacobs and the Client. Jacobs accepts no liability or responsibility whatsoever for, or in respect of, any use of, or reliance upon, this drawing by any third party.

