AIRPORT GRID

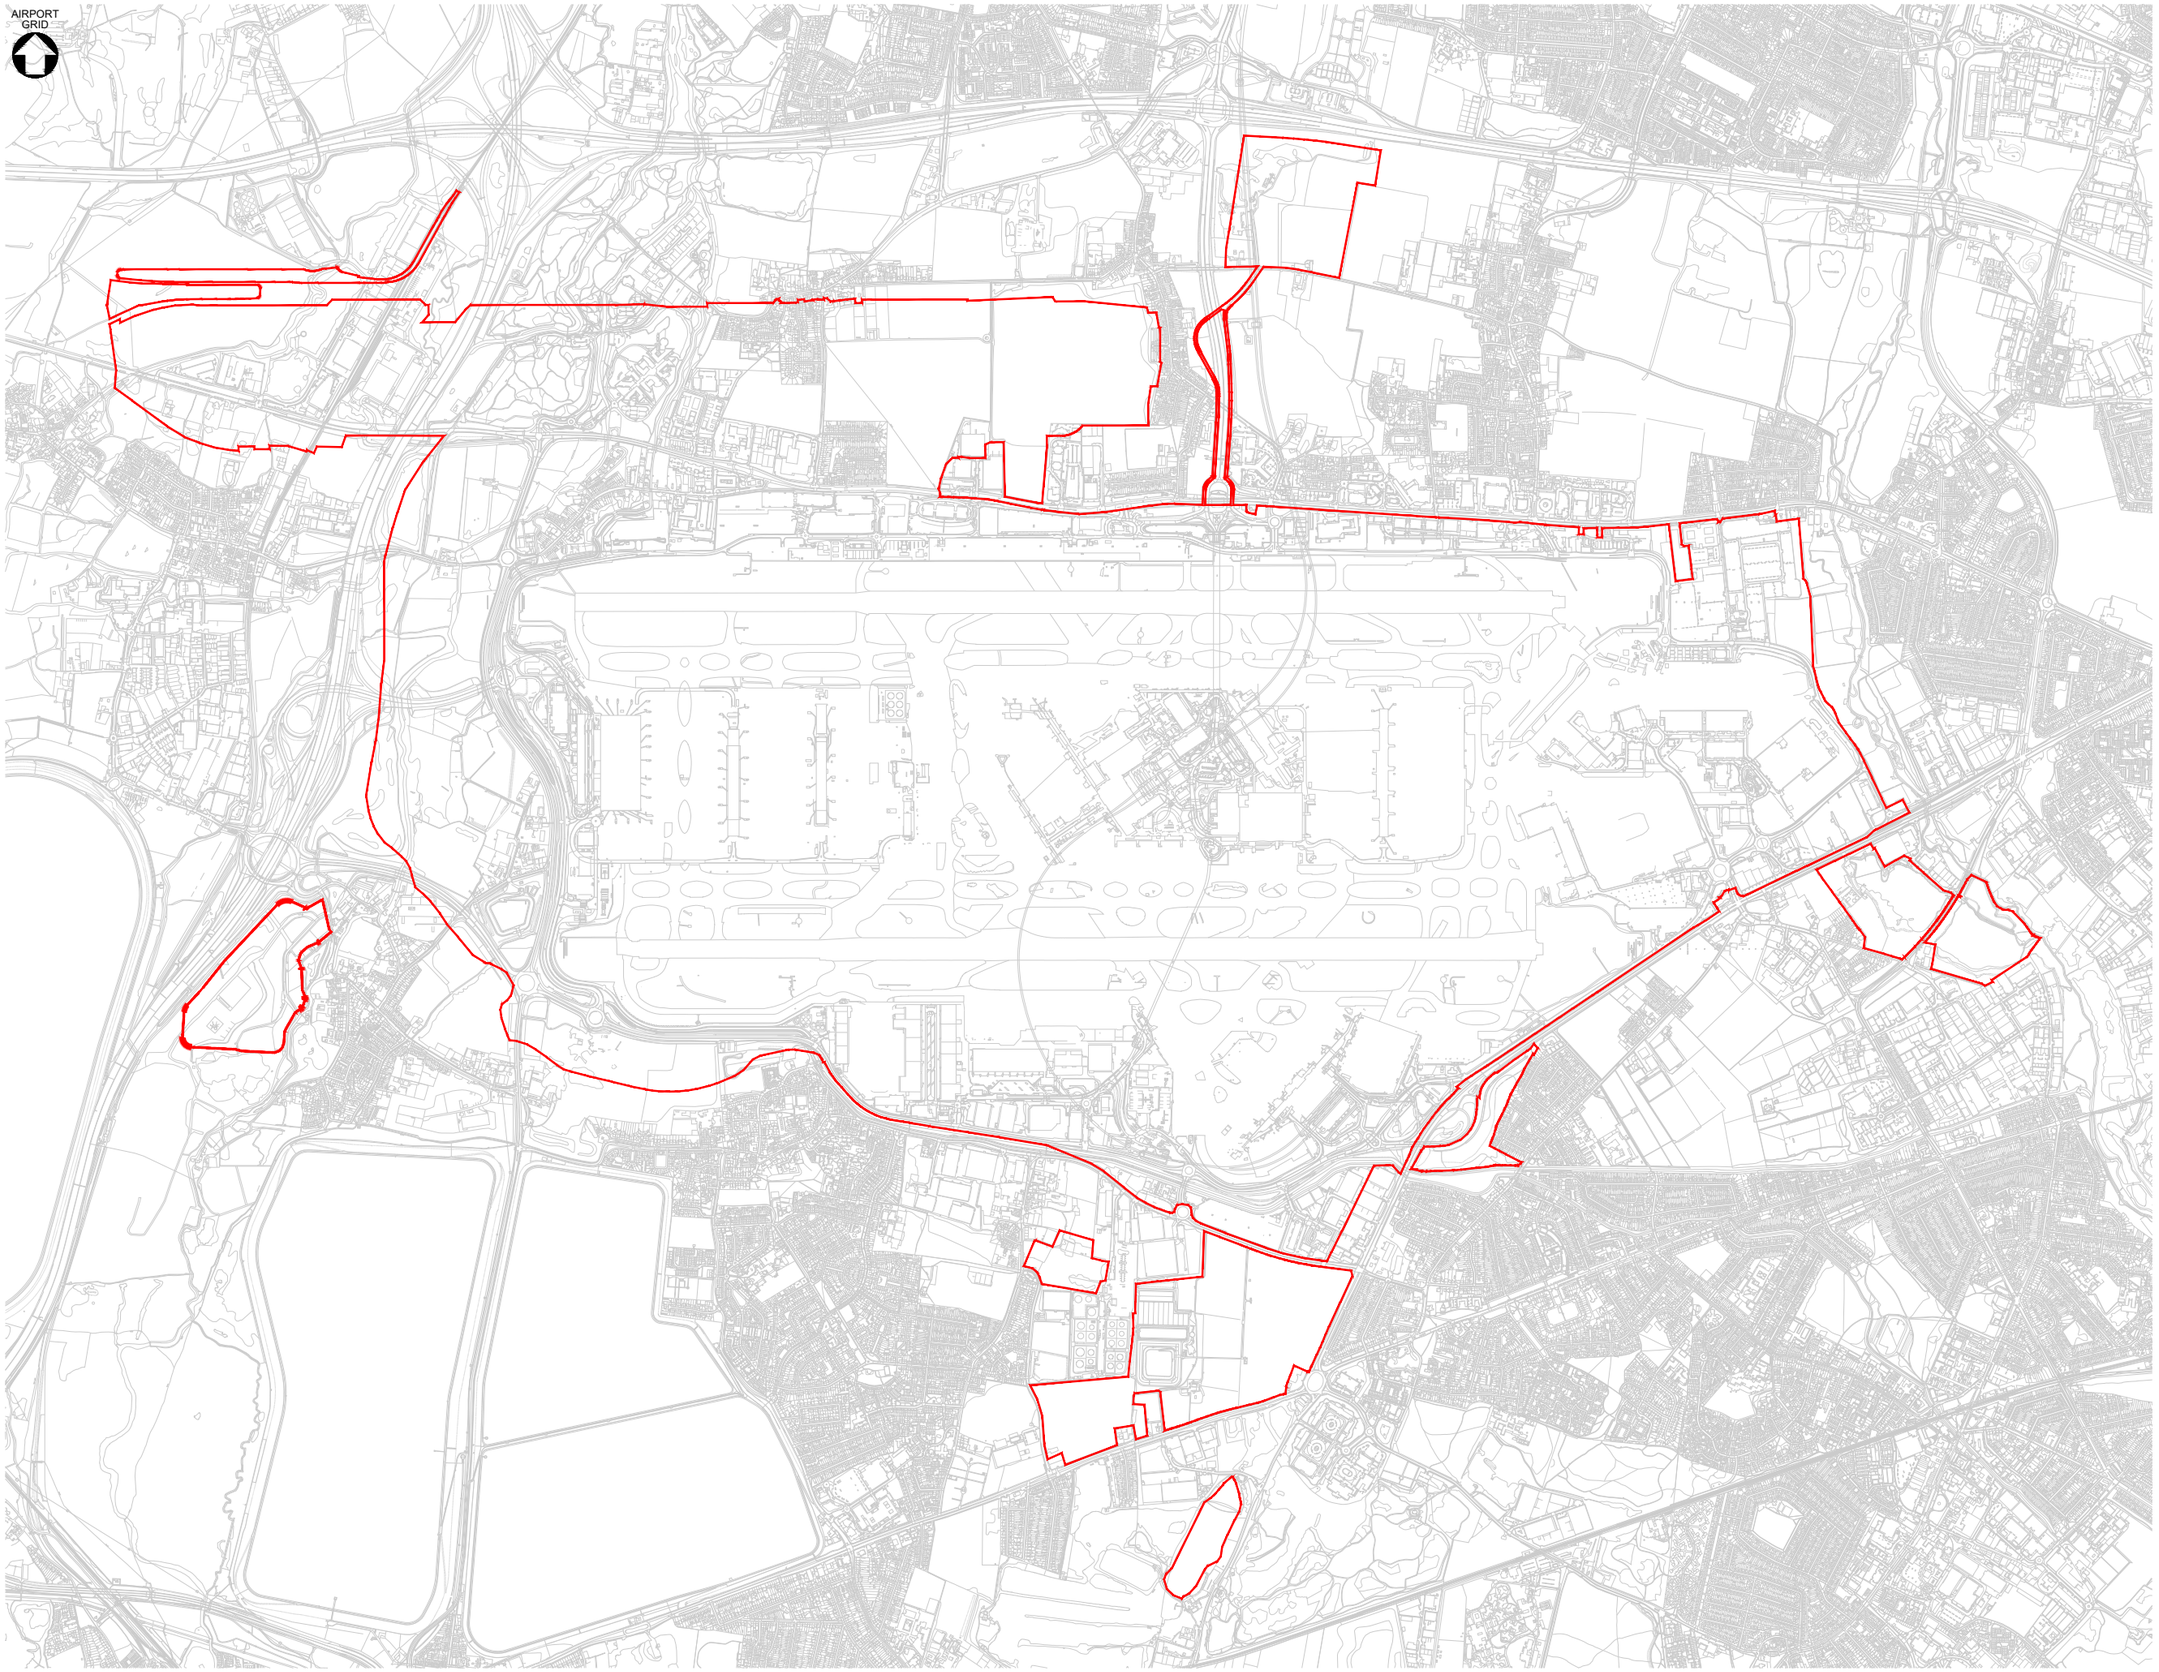

This drawing may contain Ordnance Mastermap and Raster data.

OS Copyright Acknowledgement.
Reproduced by permission of Ordnance Survey on behalf of HMSO.
© Crown Copyright and database right 2025 Ordnance Survey AC0000808122

Please note the scheme shown will be refined as the scope of the programme develops. The versions shared reflect Heathrow Airport Limited's best understanding at this stage, and the boundaries are as accurate as current information allows. Heathrow Airport Limited will continue to keep the Department for Transport updated as further refinements to the programme are made.

Legend

Proposed Airport Boundary

Revision	Date	Description Of Change	Drawn
1.0	16/06/26	Issue for Information	NT

Key Plan

Heathrow

© Heathrow Airport Limited 2026

Project Name	Scale:
Heathrow Masterplan	Heathrow Project No.
Programme No	-
-	Originator Project No.
	-

Title

Annex A: Heathrow Northwest scheme boundary map

WIP

Company	Drawn	Chk'd	Rev'd	Appr'd	Drawn Date	Status
Heathrow Airport Ltd	NT	WL	GM	RD	16/06/2026	S2

Location-Level-Sub Series/System-Identifier	Revision
3M000-XX-GA-904-000001	1.0

ISO A3 Landscape - Document Uncontrolled When Printed. For Information only: This master drawing is maintained to reflect the current installation. Please notify errors or omissions to the Heathrow Airport LTD Asset Information Team. e-mail: Assetinformation@heathrow.com