


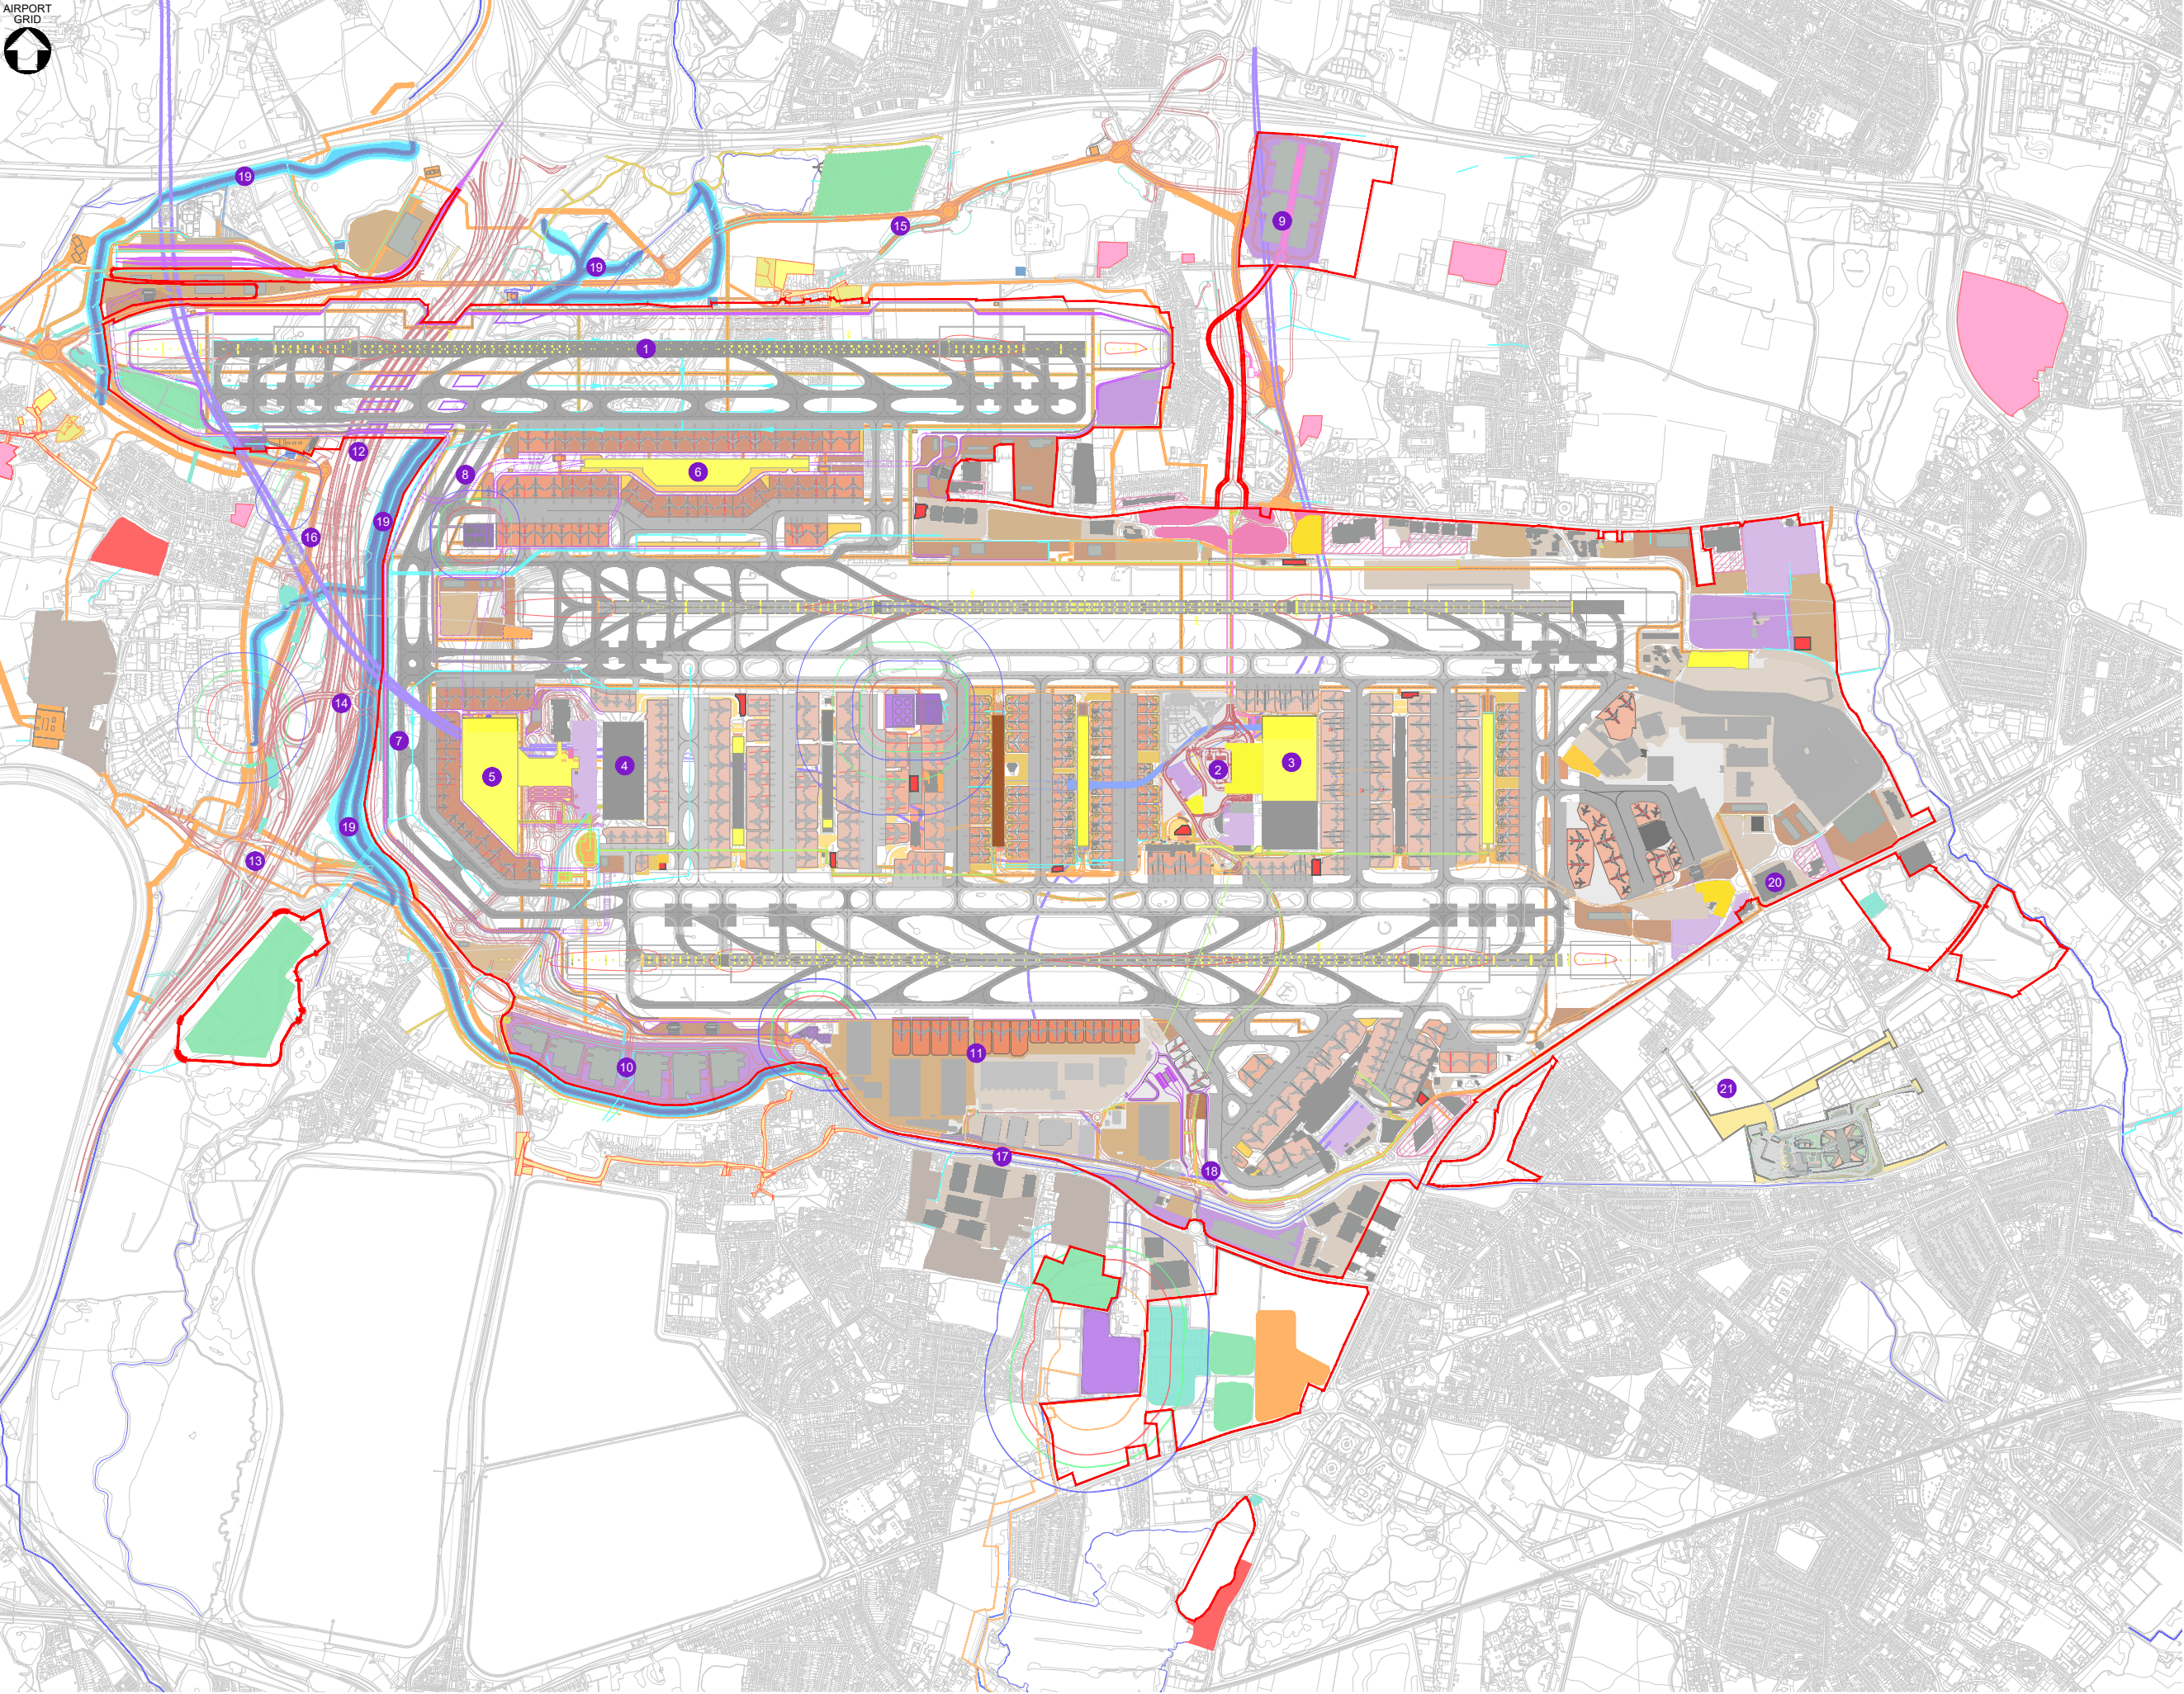

This drawing may contain Ordnance Mastermap and Raster data.

OS Copyright Acknowledgement.
Reproduced by permission of Ordnance Survey on behalf of HMSO.
© Crown Copyright and database right 2025 Ordnance Survey AC0000808122

Please note the scheme shown will be refined as the scope of the programme develops. The versions shared reflect Heathrow Airport Limited's best understanding at this stage, and the boundaries are as accurate as current information allows. Heathrow Airport Limited will continue to keep the Department for Transport updated as further refinements to the programme are made.

LEGEND

Boundaries
Existing | Proposed
Proposed Airport Boundary

Airport
Existing | Proposed
Buildings
Terminals
Contact Stands
Revenue Stands
Ground Servicing Equipment

Arside Roads
Existing | Proposed
Arside Roads (Surface)
Arside Roads (Ramp)
Arside Road (Tunnel)

Airport Connectivity
Existing | Proposed
Group Road Transport
Passenger Road Transport

Airport Supporting Facilities
Existing | Proposed
Airport Operations
Industrial
Cargo
Maintenance
Surface Parking
MOTP Parking
Electrical Substations

Airport Related Development
Existing | Proposed
Commercial - Hotel
Commercial
Commercial - Freight Forwarding

Landside Roads
Existing | Proposed
Landside Roads
Bridges

Rivers and Waterbodies
Existing | Proposed
Rivers and Waterbodies
Surface Water Treatment
Abandonment Basin

Third Runway Proposals

1	Northwest Runway	22	Realigned M25
2	Central Terminal Area (CTA)	23	M25 Junction 14
3	Enlarged Terminal 2A	24	M25 Junction 14a
4	Terminal 5A	25	Realigned A4
5	Terminal 5B	26	Realigned A3044
6	Terminal 5C	27	Southern Perimeter Road
7	Bypass Taxiways	28	Southern Road Tunnel
8	Around the end Taxiways (ATET's)	29	Deserted Rivers
9	Northern Parkway	30	Hutton Cross Development
10	Southern Parkway	31	Site for re-provided Immigration Removal Centres
11	Cargo Area		

Revision	Date	Description Of Change	Drawn
1.0	16/06/26	Issue for Information	NT

Key Plan

Heathrow

© Heathrow Airport Limited 2026	Scale:
Project Name	Heathrow Project No.
Heathrow Masterplan	-
Programme No	Originator Project No.
-	-
Title	
Annex B: Illustrative Heathrow Northwest Runway scheme masterplan	
WIP	

Company	Drawn	Chk'd	Rev'd	App'd	Drawn Date	Status
Heathrow Airport Ltd	NT	WL	GM	RD	16/06/2026	S2
Location-Level-Sub Series/System-Identifier						Revision
3M000-XX-GA-904-000002						1.0