
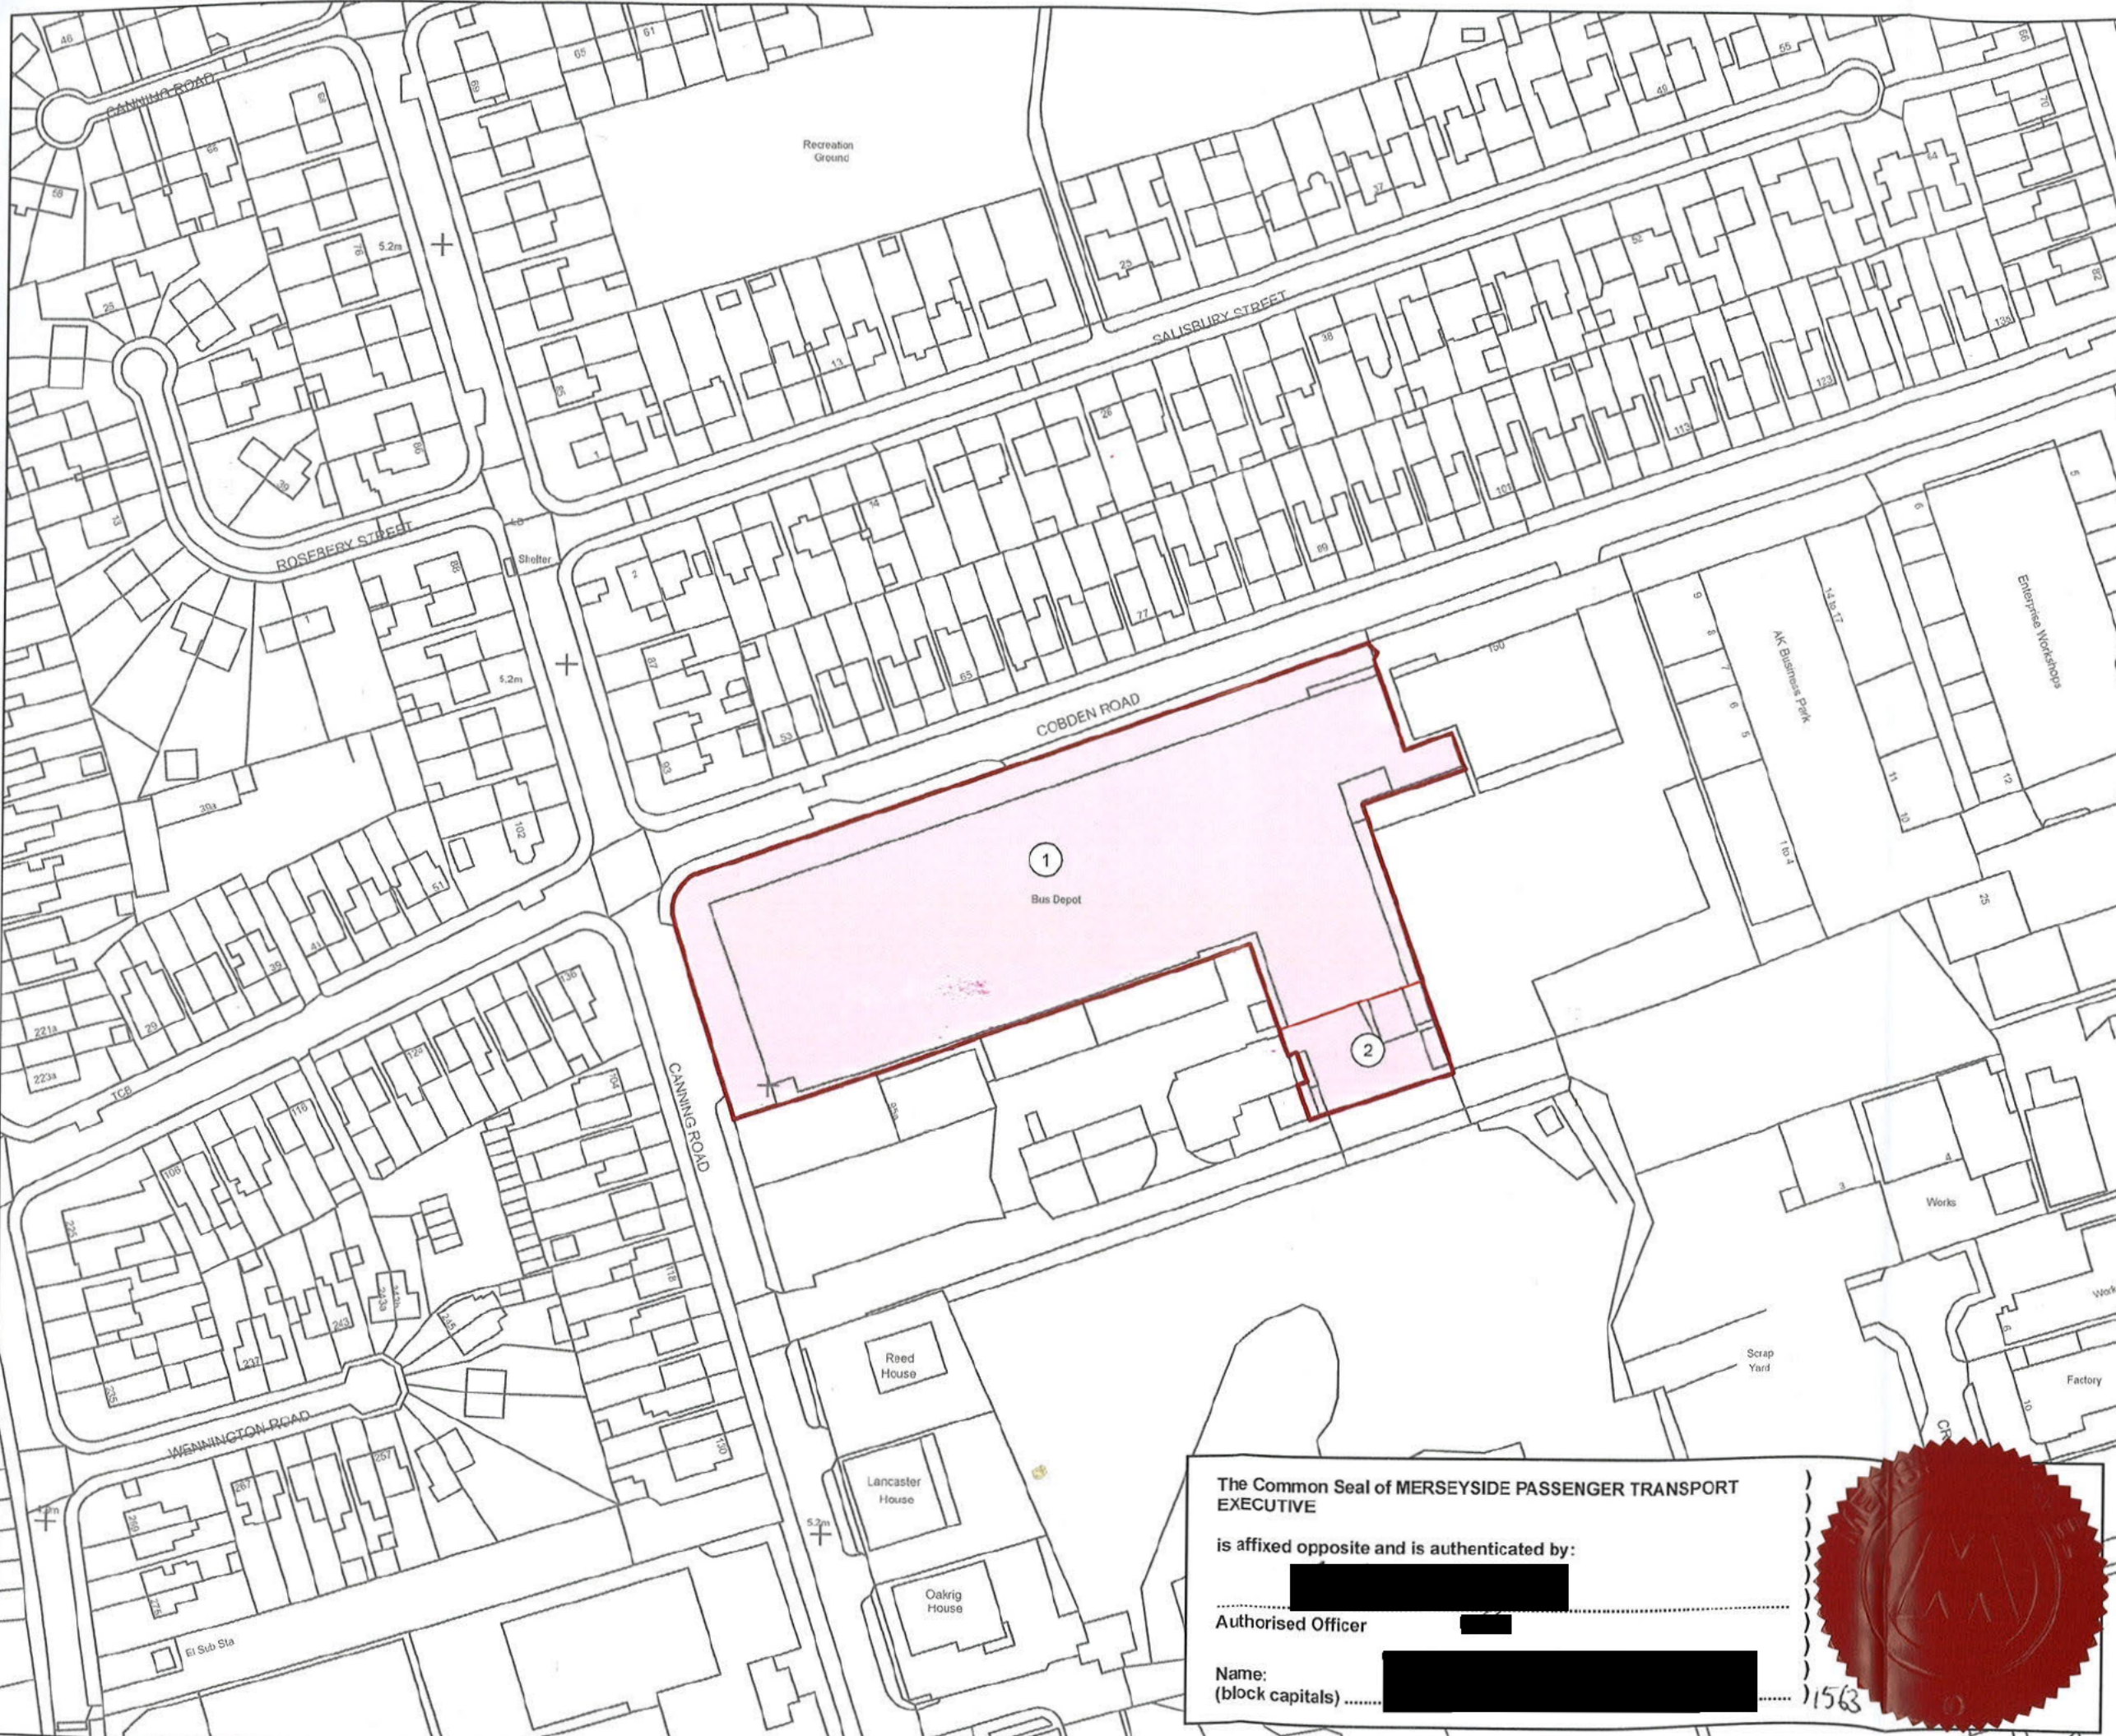


Project: 11 Mersey Gateway
File Name: C:\Users\NCH\Arden Management Ltd\Projects - Liverpool City Depot Scheme\GIS\7.1.1- Projects\LD CPO\ARD_LBD_CPO_P01.aprx

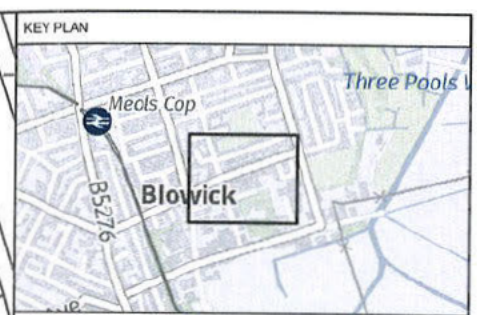


KEY
Order Land
Land to be Acquired

© Crown copyright and database rights 2025 Ordnance Survey. You are permitted to use this data solely to enable you to respond to, or interact with, the organisation that provided you with the data. You are not permitted to copy, sub-licence, distribute or sell any of this data to third parties in any form.

© Crown copyright material is reproduced with the permission of Land Registry under delegated authority from the Controller of HMSO. This material may not be copied, distributed, sold or published without the formal permission of Land Registry. Only an official copy of a title plan or register obtained from the Land Registry may be used for legal or other official purposes.

May contain public sector information licensed under the Open Government Licence v3.0.

Contains OS data © Crown Copyright and database right 2025
Contains data from OS Zoomstack

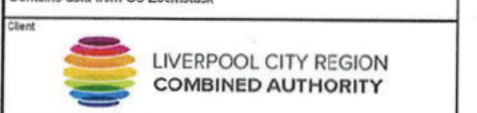

Project
LIVERPOOL BUS DEPOT

Drawing Title
MAP REFERRED TO IN THE MERSEYSIDE PASSENGER TRANSPORT EXECUTIVE (BUS FRANCHISING, BUS DEPOTS) COMPULSORY PURCHASE ORDER 2025 SHEET 1 OF 7



Status	FOR ISSUE	Revision	000
Scale	1:1,250 @ A3	Date	11/09/2025
Drawn By	N.HENRYS	Checked By	L.O'BRIEN
Approved By		Approved By	M.KENNY
Drawing reference	ARD_LBD_CPO_P01		

This document is not to be used in whole or in part other than for the intended purpose and project for which it was prepared and provided.

The Common Seal of MERSEYSIDE PASSENGER TRANSPORT EXECUTIVE
is affixed opposite and is authenticated by:
Authorised Officer
Name:
(block capitals)
1563



File Name: C:\Users\NICH\Arden Management Ltd\Projects - Liverpool City Depot Scheme\GIS\1.1- Project\LBD_CPO\ARD_LBD_CPO_P01.aprx

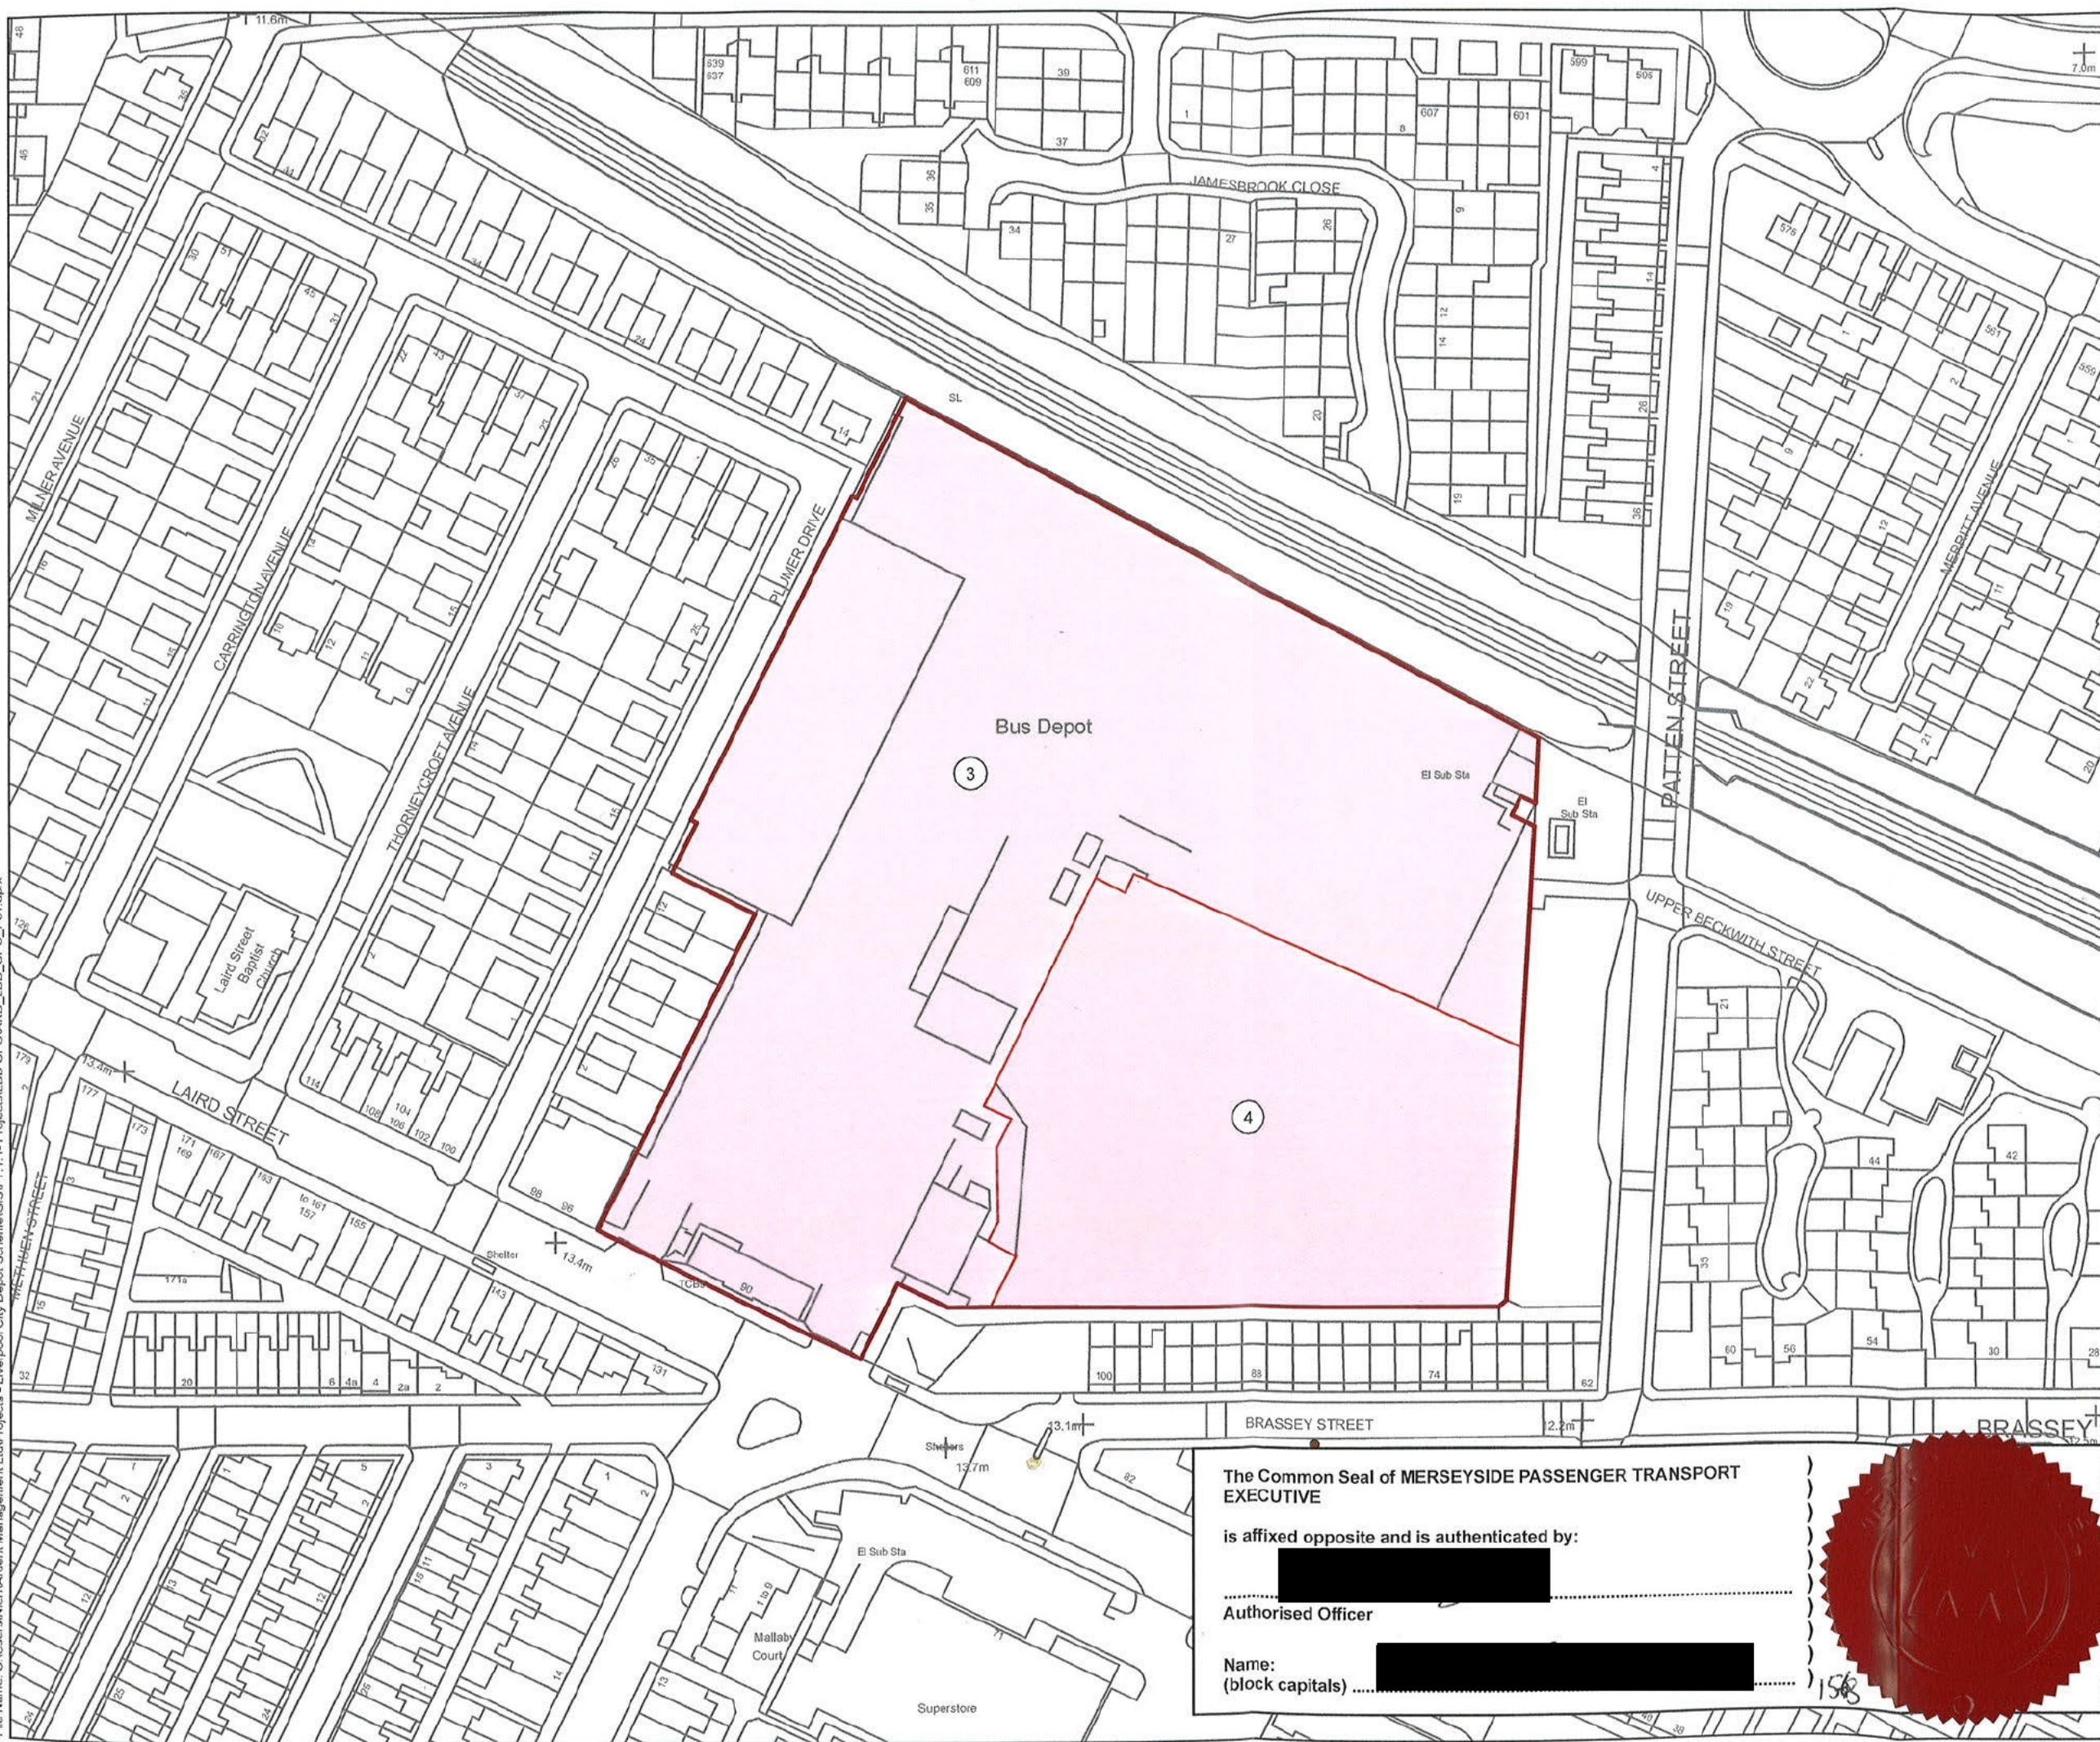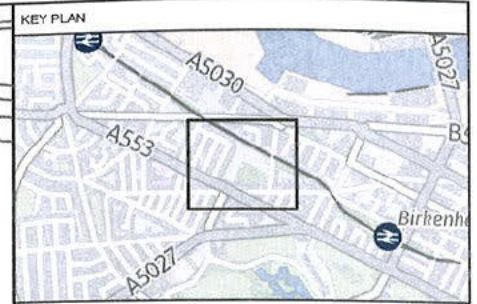

KEY

- Order Land
- Land to be Acquired

© Crown copyright and database rights 2025 Ordnance Survey. You are permitted to use this data solely to enable you to respond to, or interact with, the organisation that provided you with the data. You are not permitted to copy, sub-licence, distribute or sell any of this data to third parties in any form.

© Crown copyright material is reproduced with the permission of Land Registry under delegated authority from the Controller of HMSO. This material may not be copied, distributed, sold or published without the formal permission of Land Registry. Only an official copy of a title plan or register obtained from the Land Registry may be used for legal or other official purposes.

May contain public sector information licensed under the Open Government Licence v3.0.

Contains OS data © Crown Copyright and database right 2025
Contains data from OS zoomstack

Client

LIVERPOOL CITY REGION
COMBINED AUTHORITY

Designer

Arden


The Common Seal of MERSEYSIDE PASSENGER TRANSPORT EXECUTIVE

is affixed opposite and is authenticated by:


.....

Authorised Officer

Name: (block capitals)

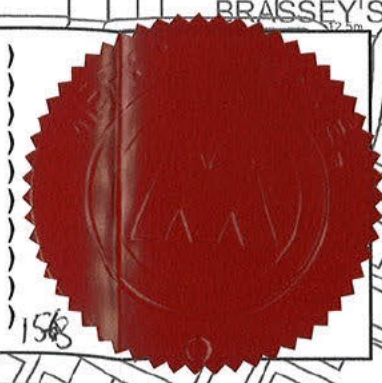

Project			
LIVERPOOL BUS DEPOT			
Drawing Title			
MAP REFERRED TO IN THE MERSEYSIDE PASSENGER TRANSPORT EXECUTIVE (BUS FRANCHISING, BUS DEPOTS) COMPULSORY PURCHASE ORDER 2025 SHEET 2 OF 7			
Status	FOR ISSUE		Revision 000
		Date	11/00/2025
Scale	1:1,250 @A3	Spatial Reference System	British National Grid
<div><div><div></div><div></div><div></div><div></div><div></div><div></div><div></div><div></div><div></div><div></div><div></div><div></div><div></div><div></div><div></div><div></div><div></div><div></div><div></div><div></div><div></div><div></div><div></div><div></div><div></div><div></div><div></div><div></div><div></div><div></div><div></div><div></div><div></div><div></div><div></div><div></div><div></div><div></div><div></div><div></div><div></div><div></div><div></div><div></div><div></div><div></div><div></div><div></div><div></div><div></div><div></div><div></div><div></div><div></div><div></div><div></div><div></div><div></div><div></div><div></div><div></div><div></div><div></div><div></div><div></div><div></div><div></div><div></div><div></div><div></div><div></div><div></div><div></div><div></div><div></div><div></div><div></div><div></div><div></div><div></div><div></div><div></div><div></div><div></div><div></div><div></div><div></div><div></div><div></div><div></div><div></div><div></div><div></div><div></div><div></div><div></div><div></div><div></div><div></div><div></div><div></div><div></div><div></div><div></div><div></div><div></div><div></div><div></div><div></div><div></div><div></div><div></div><div></div><div></div><div></div><div></div><div></div><div></div><div></div><div></div><div></div><div></div><div></div><div></diiv></div><div></div><div></div><div></div><div></div><div></div><div></div><div></div><div></div><div></div><div></div><div></div><div></div><div></div><div></div><div></div><div></div><div></div><div></div><div></div><div></div><div></div><div></div><div></div></div></div>			

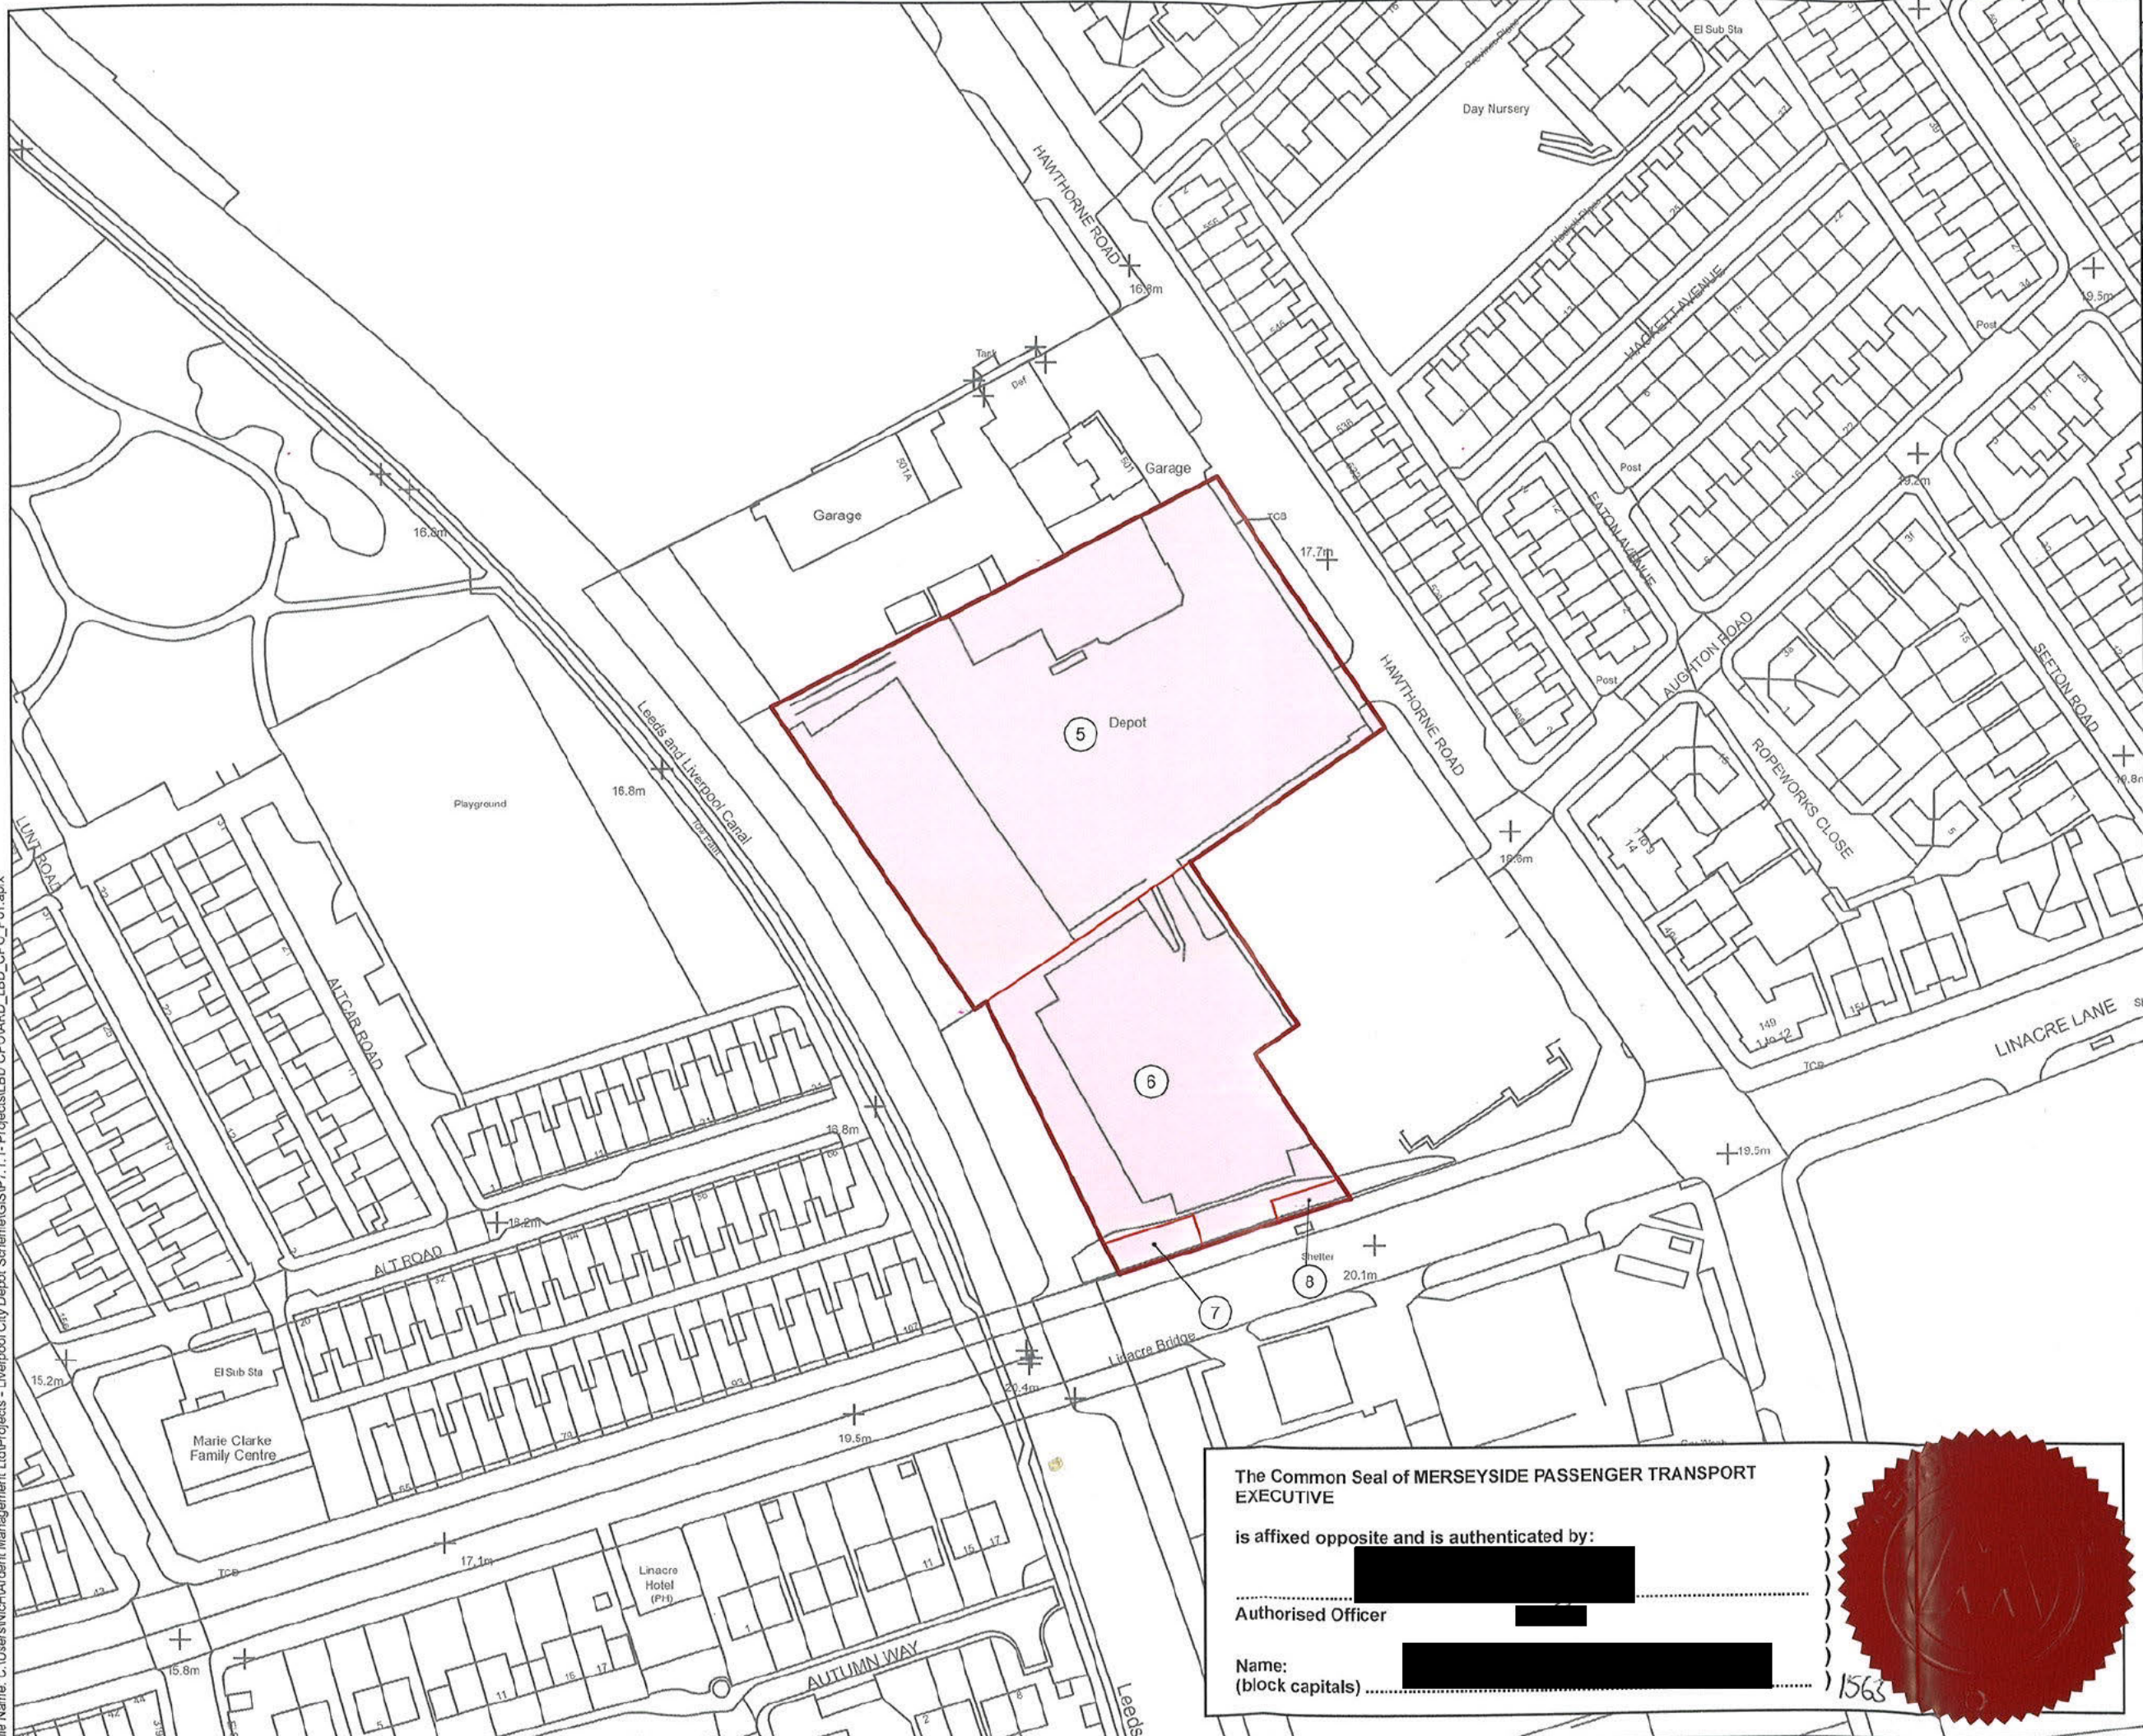

KEY

Order Land


Land to be Acquired

© Crown copyright and database rights 2025 Ordnance Survey. You are permitted to use this data solely to enable you to respond to, or interact with, the organisation that provided you with the data. You are not permitted to copy, sub-licence, distribute or sell any of this data to third parties in any form.

© Crown copyright material is reproduced with the permission of Land Registry under delegated authority from the Controller of HMSO. This material may not be copied, distributed, sold or published without the formal permission of Land Registry. Only an official copy of a title plan or register obtained from the Land Registry may be used for legal or other official purposes.

May contain public sector information licensed under the Open Government Licence v3.0.

Contains OS data © Crown Copyright and database right 2025
Contains data from OS Zoomstack

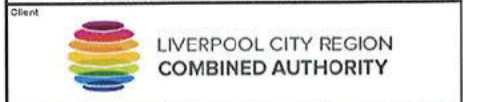

Project: LIVERPOOL BUS DEPOT

Drawing Title: MAP REFERRED TO IN THE MERSEYSIDE PASSENGER TRANSPORT EXECUTIVE (BUS FRANCHISING, BUS DEPOTS) COMPULSORY PURCHASE ORDER 2025 SHEET 3 OF 7

Status	FOR ISSUE	Revision	000
Scale	1:1,250 @ A3	Date	11/09/2025
Drawn By	N.HENRYS	Checked By	L.O'BRIEN
Approved By	M.KENNY		
Drawing reference	ARD_LBD_CPO_P01		

This document is not to be used in whole or in part other than for the intended purpose and project for which it was prepared and provided.

The Common Seal of MERSEYSIDE PASSENGER TRANSPORT EXECUTIVE


is affixed opposite and is authenticated by:

Authorised Officer

Name: (block capitals)



C:\Users\Niche\Arden Management Ltd\Projects - Liverpool City Depot Scheme\GIS\7.1.1-Projects\LBD_CPO\ARD_LBD_CPO_P01.aprx

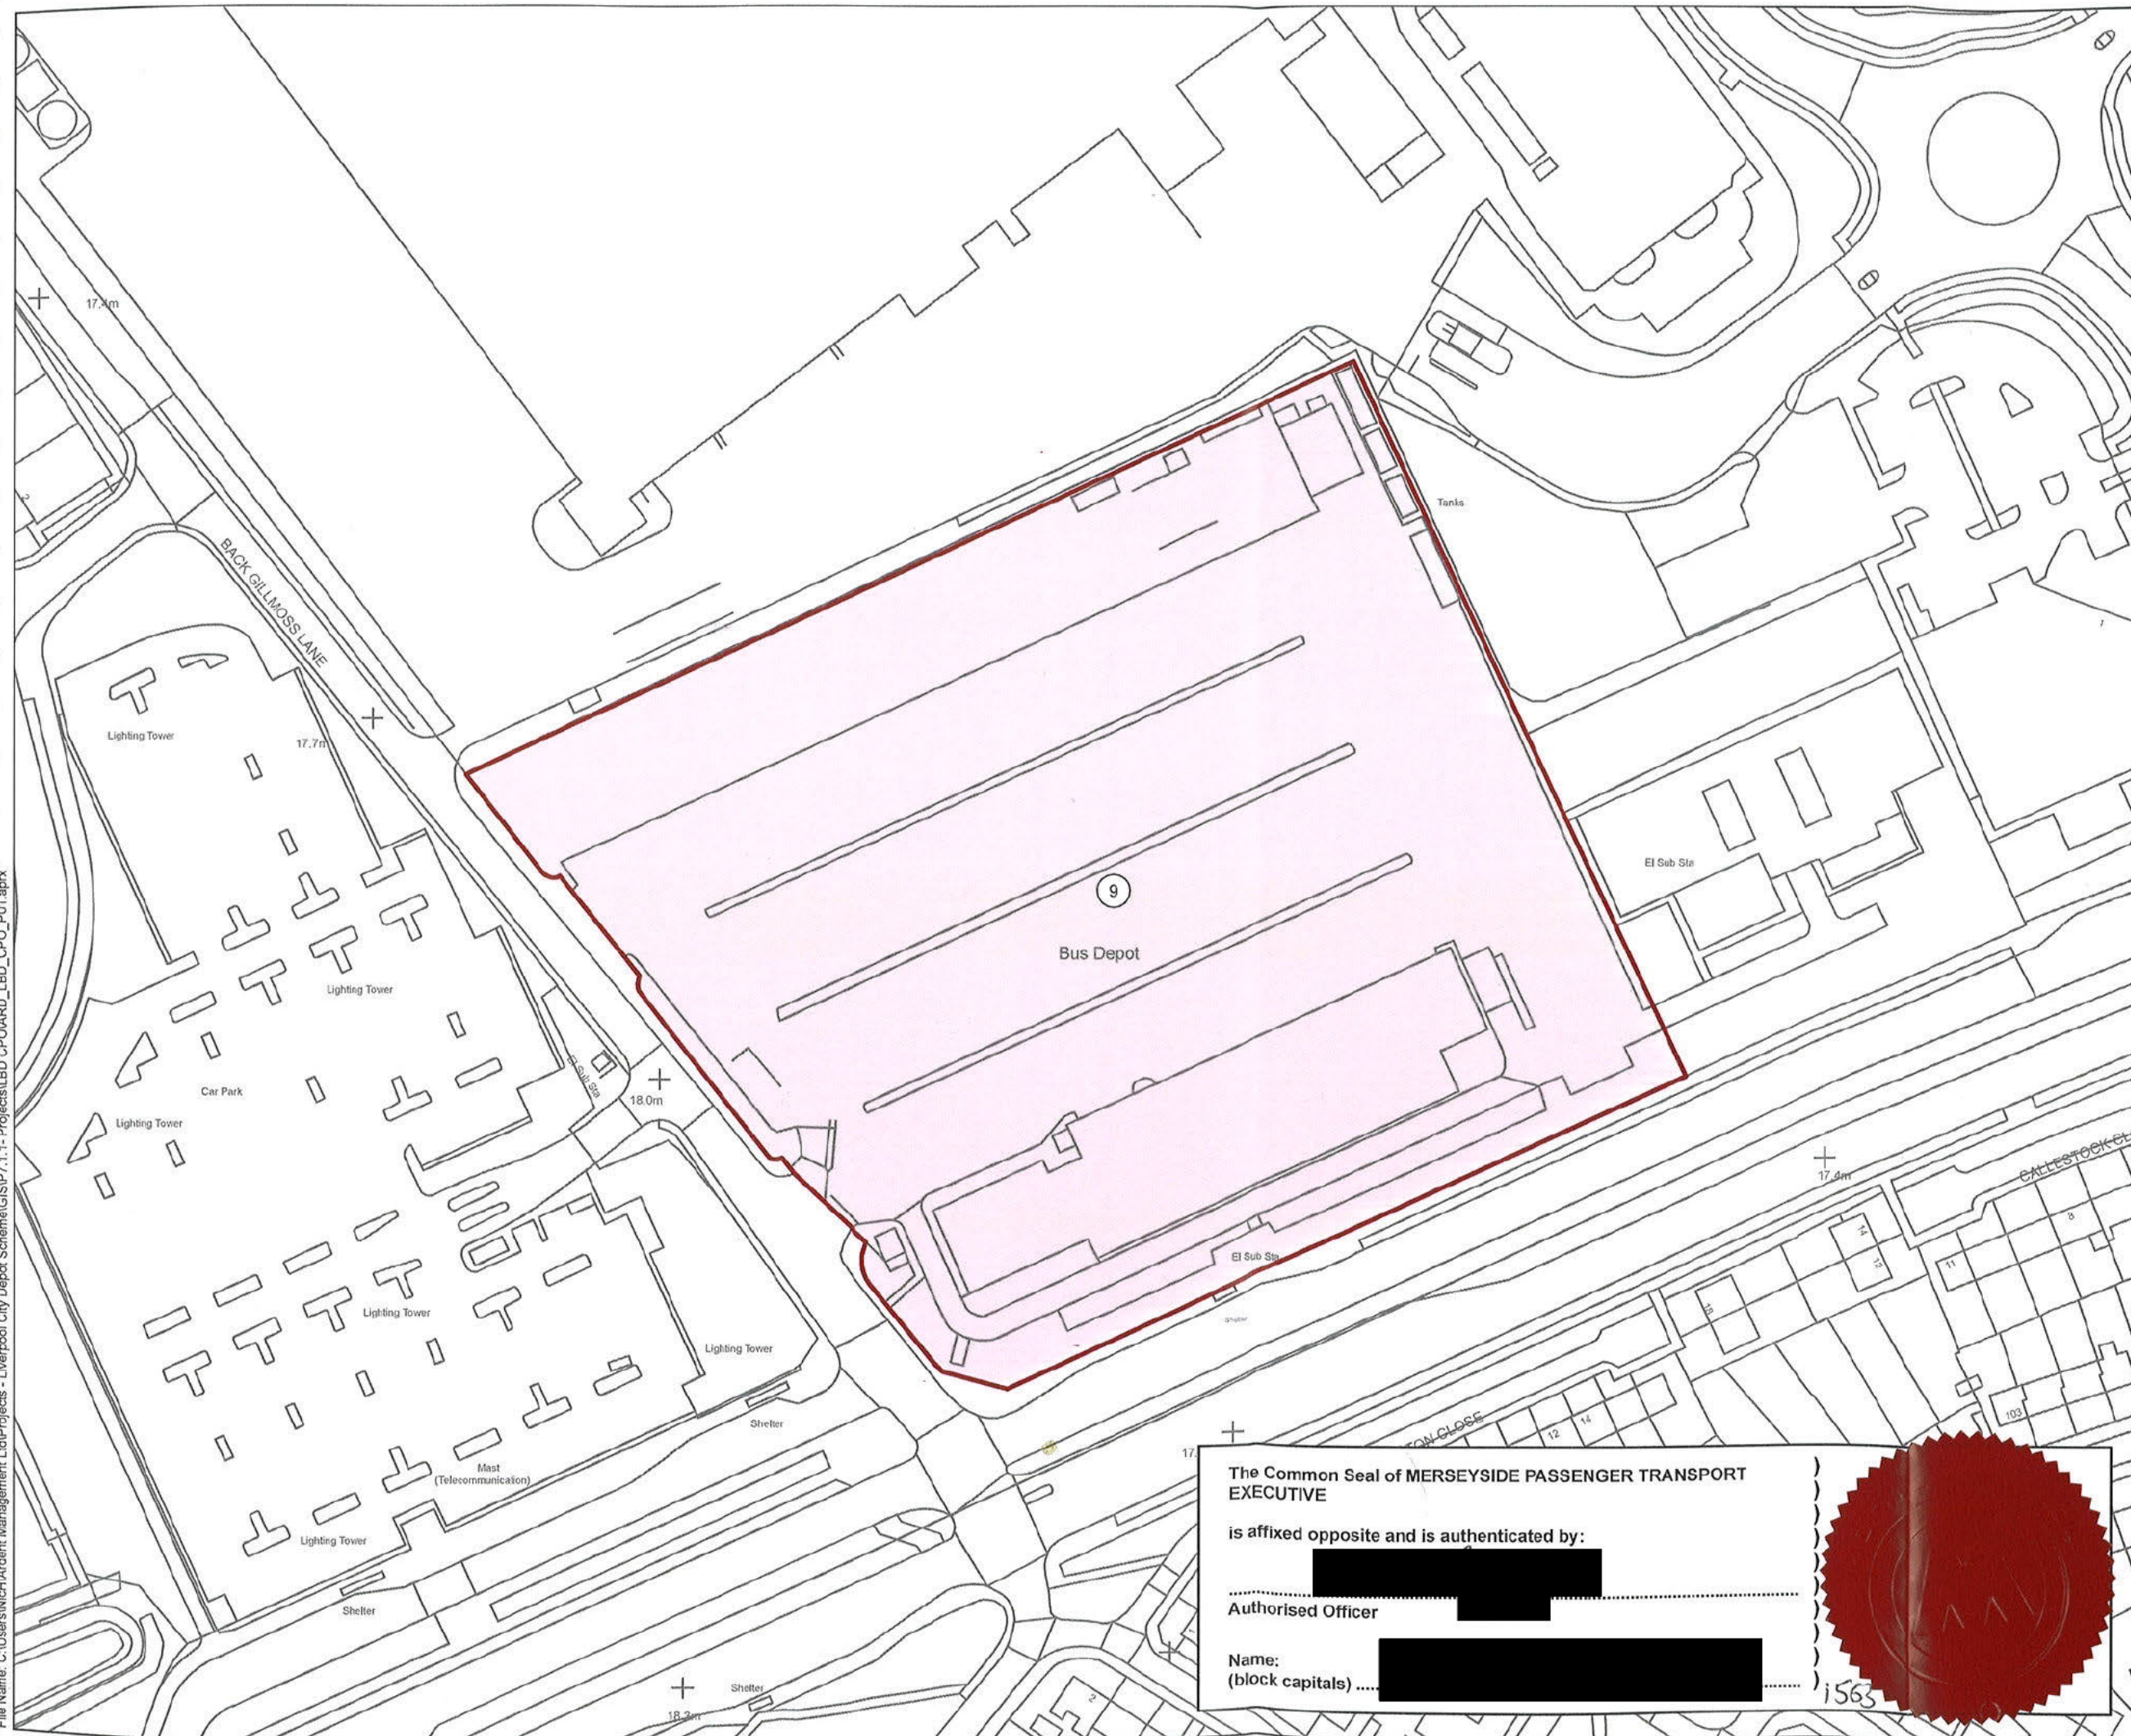

KEY PLAN

KEY

Order Land

Land to be Acquired

© Crown copyright and database rights 2025 Ordnance Survey. You are permitted to use this data solely to enable you to respond to, or interact with, the organisation that provided you with the data. You are not permitted to copy, sub-licence, distribute or sell any of this data to third parties in any form.

© Crown copyright material is reproduced with the permission of Land Registry under delegated authority from the Controller of HMSO. This material may not be copied, distributed, sold or published without the formal permission of Land Registry. Only an official copy of a title plan or register obtained from the Land Registry may be used for legal or other official purposes.

May contain public sector information licensed under the Open Government Licence v3.0.

Contains OS data © Crown Copyright and database right 2025
Contains data from OS Zoomstack

Client
 LIVERPOOL CITY REGION
COMBINED AUTHORITY

Designer

Ardent

Project
LIVERPOOL BUS DEPOT

Drawing Title
MAP REFERRED TO IN THE MERSEYSIDE
PASSENGER TRANSPORT EXECUTIVE (BUS
FRANCHISING, BUS DEPOTS) COMPULSORY
PURCHASE ORDER 2025
SHEET 4 OF 7

Status
FOR ISSUE

Revision
000

Date
11/09/2025

Scale
1:1,250 @ A3

Spatial Reference System
British National Grid

Drawn By
N.HENRYS

Checked By
L.O'BRIEN

Approved By
M.KENNY

Drawing reference
ARD_LBD_CPO_P01

This document is not to be used in whole or in part other than for the intended purpose and project for which it was prepared and provided.



The Common Seal of MERSEYSIDE PASSENGER TRANSPORT EXECUTIVE

is affixed opposite and is authenticated by:

.....
Authorised Officer

Name:
(block capitals)

File Name: C:\Users\NicolArden\Management Ltd\Projects - Liverpool City Depot Scheme\GIS\7.1.1 - Project\LBD_CPO\ARD_LBD_CPO_P01.aprx

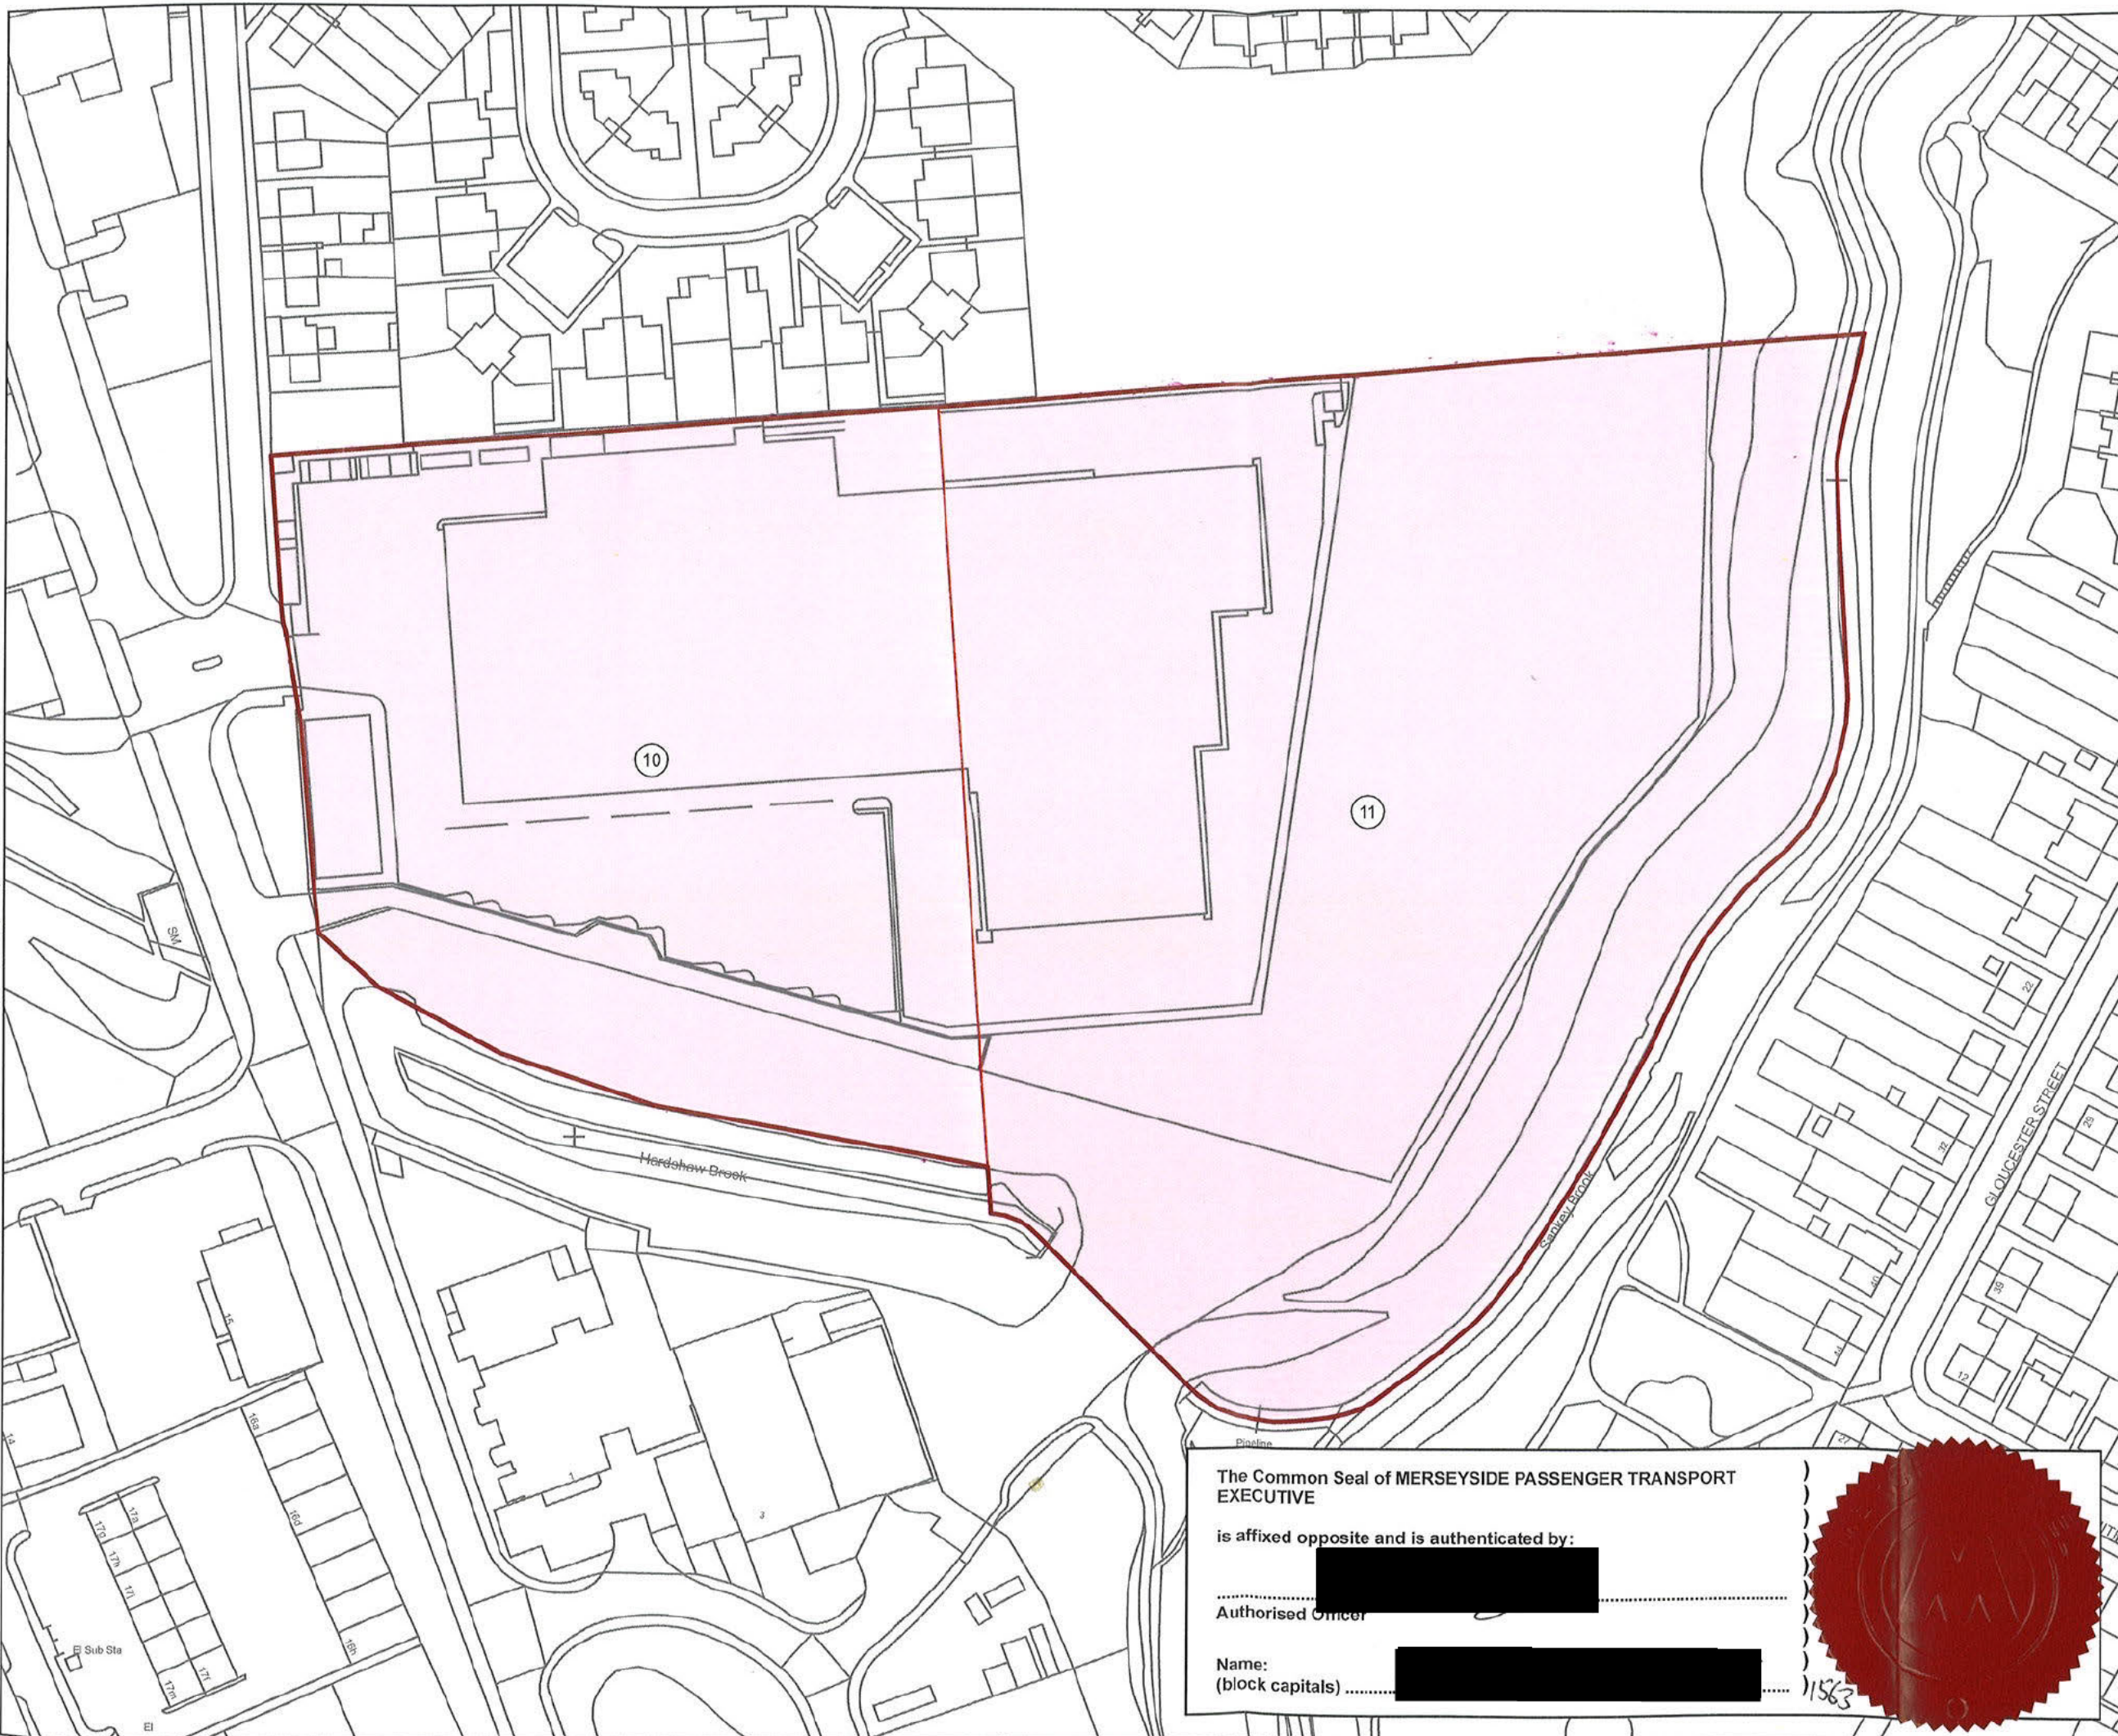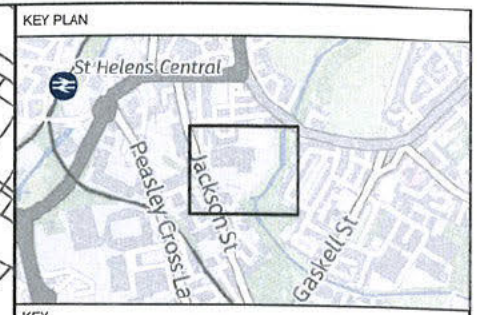

KEY
 Order Land
 Land to be Acquired

© Crown copyright and database rights 2025 Ordnance Survey. You are permitted to use this data solely to enable you to respond to, or interact with, the organisation that provided you with the data. You are not permitted to copy, sub-licence, distribute or sell any of this data to third parties in any form.
© Crown copyright material is reproduced with the permission of Land Registry under delegated authority from the Controller of HMSO. This material may not be copied, distributed, sold or published without the formal permission of Land Registry. Only an official copy of a title plan or register obtained from the Land Registry may be used for legal or other official purposes.
May contain public sector information licensed under the Open Government Licence v3.0.
Contains OS data © Crown Copyright and database right 2025
Contains data from OS Zoomstack

Client
 LIVERPOOL CITY REGION COMBINED AUTHORITY

Designer
 Ardent

Project
LIVERPOOL BUS DEPOT

Drawing Title
MAP REFERRED TO IN THE MERSEYSIDE PASSENGER TRANSPORT EXECUTIVE (BUS FRANCHISING, BUS DEPOTS) COMPULSORY PURCHASE ORDER 2025
SHEET 5 OF 7



Status	FOR ISSUE	Revision	000
Date	11/09/2025		
Scale	1:1,250 @ A3	Spatial Reference System	British National Grid
Drawn By	N.HENRYS	Checked By	L.O'BRIEN
Approved By			M.KENNY
Drawing reference	ARD_LBD_CPO_P01		

This document is not to be used in whole or in part other than for the intended purpose and project for which it was prepared and provided.

The Common Seal of MERSEYSIDE PASSENGER TRANSPORT EXECUTIVE
is affixed opposite and is authenticated by:
.....
Authorised Officer
Name:
(block capitals) 11563



File Name: C:\Users\Niche\Arden Management Ltd\Projects - Liverpool City Depot Scheme\GIS\7.1.1-Project\LD CPO\ARD_LBD_CPO_P01.aprx

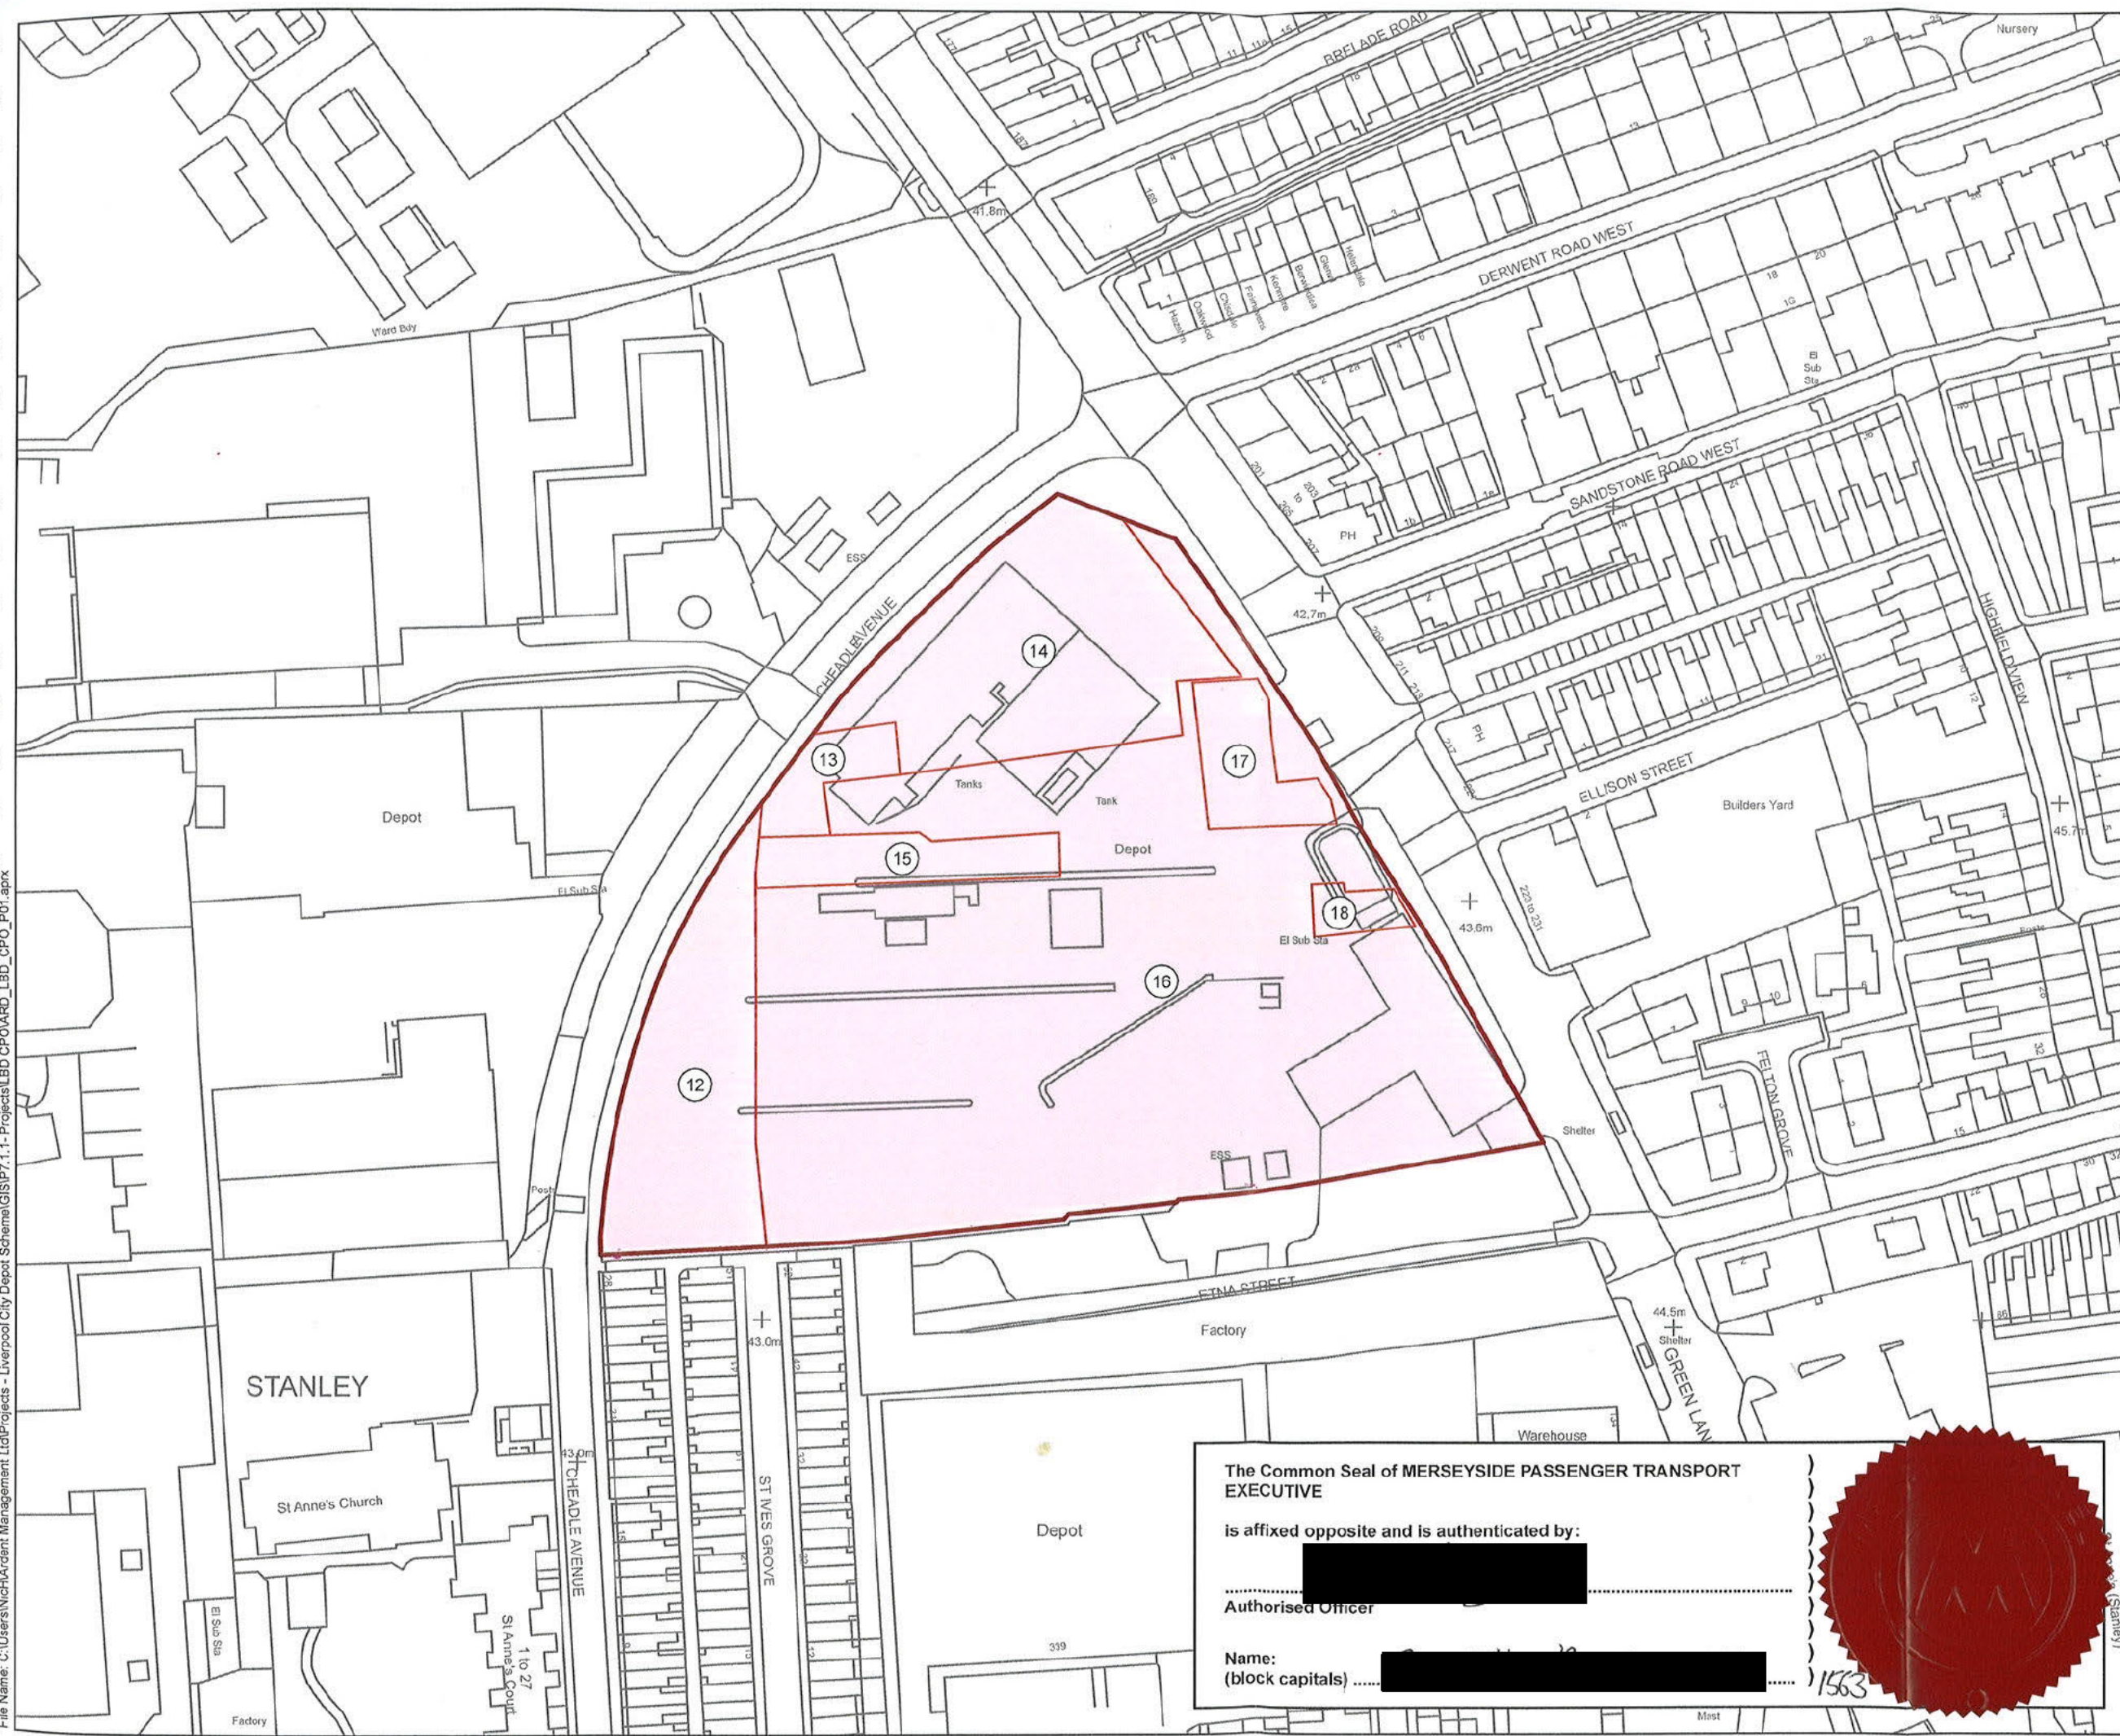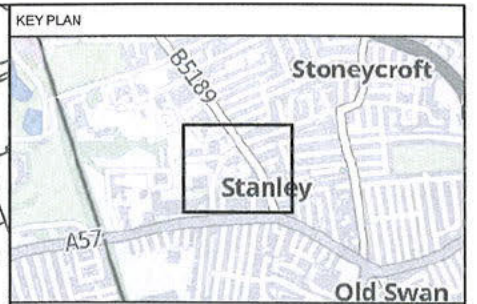

KEY
Order Land
Land to be Acquired

© Crown copyright and database rights 2025 Ordnance Survey. You are permitted to use this data solely to enable you to respond to, or interact with, the organisation that provided you with the data. You are not permitted to copy, sub-licence, distribute or sell any of this data to third parties in any form.

© Crown copyright material is reproduced with the permission of Land Registry under delegated authority from the Controller of HMSO. This material may not be copied, distributed, sold or published without the formal permission of Land Registry. Only an official copy of a title plan or register obtained from the Land Registry may be used for legal or other official purposes.

May contain public sector information licensed under the Open Government Licence v3.0.

Contains OS data © Crown Copyright and database right 2025
Contains data from OS Zoomstack

Client
 LIVERPOOL CITY REGION
COMBINED AUTHORITY

Designer
 **Ardent**

Project
LIVERPOOL BUS DEPOT

Drawing Title
**MAP REFERRED TO IN THE MERSEYSIDE
PASSENGER TRANSPORT EXECUTIVE (BUS
FRANCHISING, BUS DEPOTS) COMPULSORY
PURCHASE ORDER 2025
SHEET 6 OF 7**

Status	FOR ISSUE			Revision	000
Scale	1:1,250 @ A3	Spatial Reference System	British National Grid		
					
Drawn By		Checked By		Approved By	
N.HENRY		L.O'BRIEN		M.KENNY	
Drawing reference		ARD_LBD_CPO_P01			
This document is not to be used in whole or in part other than for the intended purpose and project for which it was prepared and provided.					

**The Common Seal of MERSEYSIDE PASSENGER TRANSPORT
EXECUTIVE**
is affixed opposite and is authenticated by:
.....
Authorised Officer
Name:
(block capitals) 1563



