


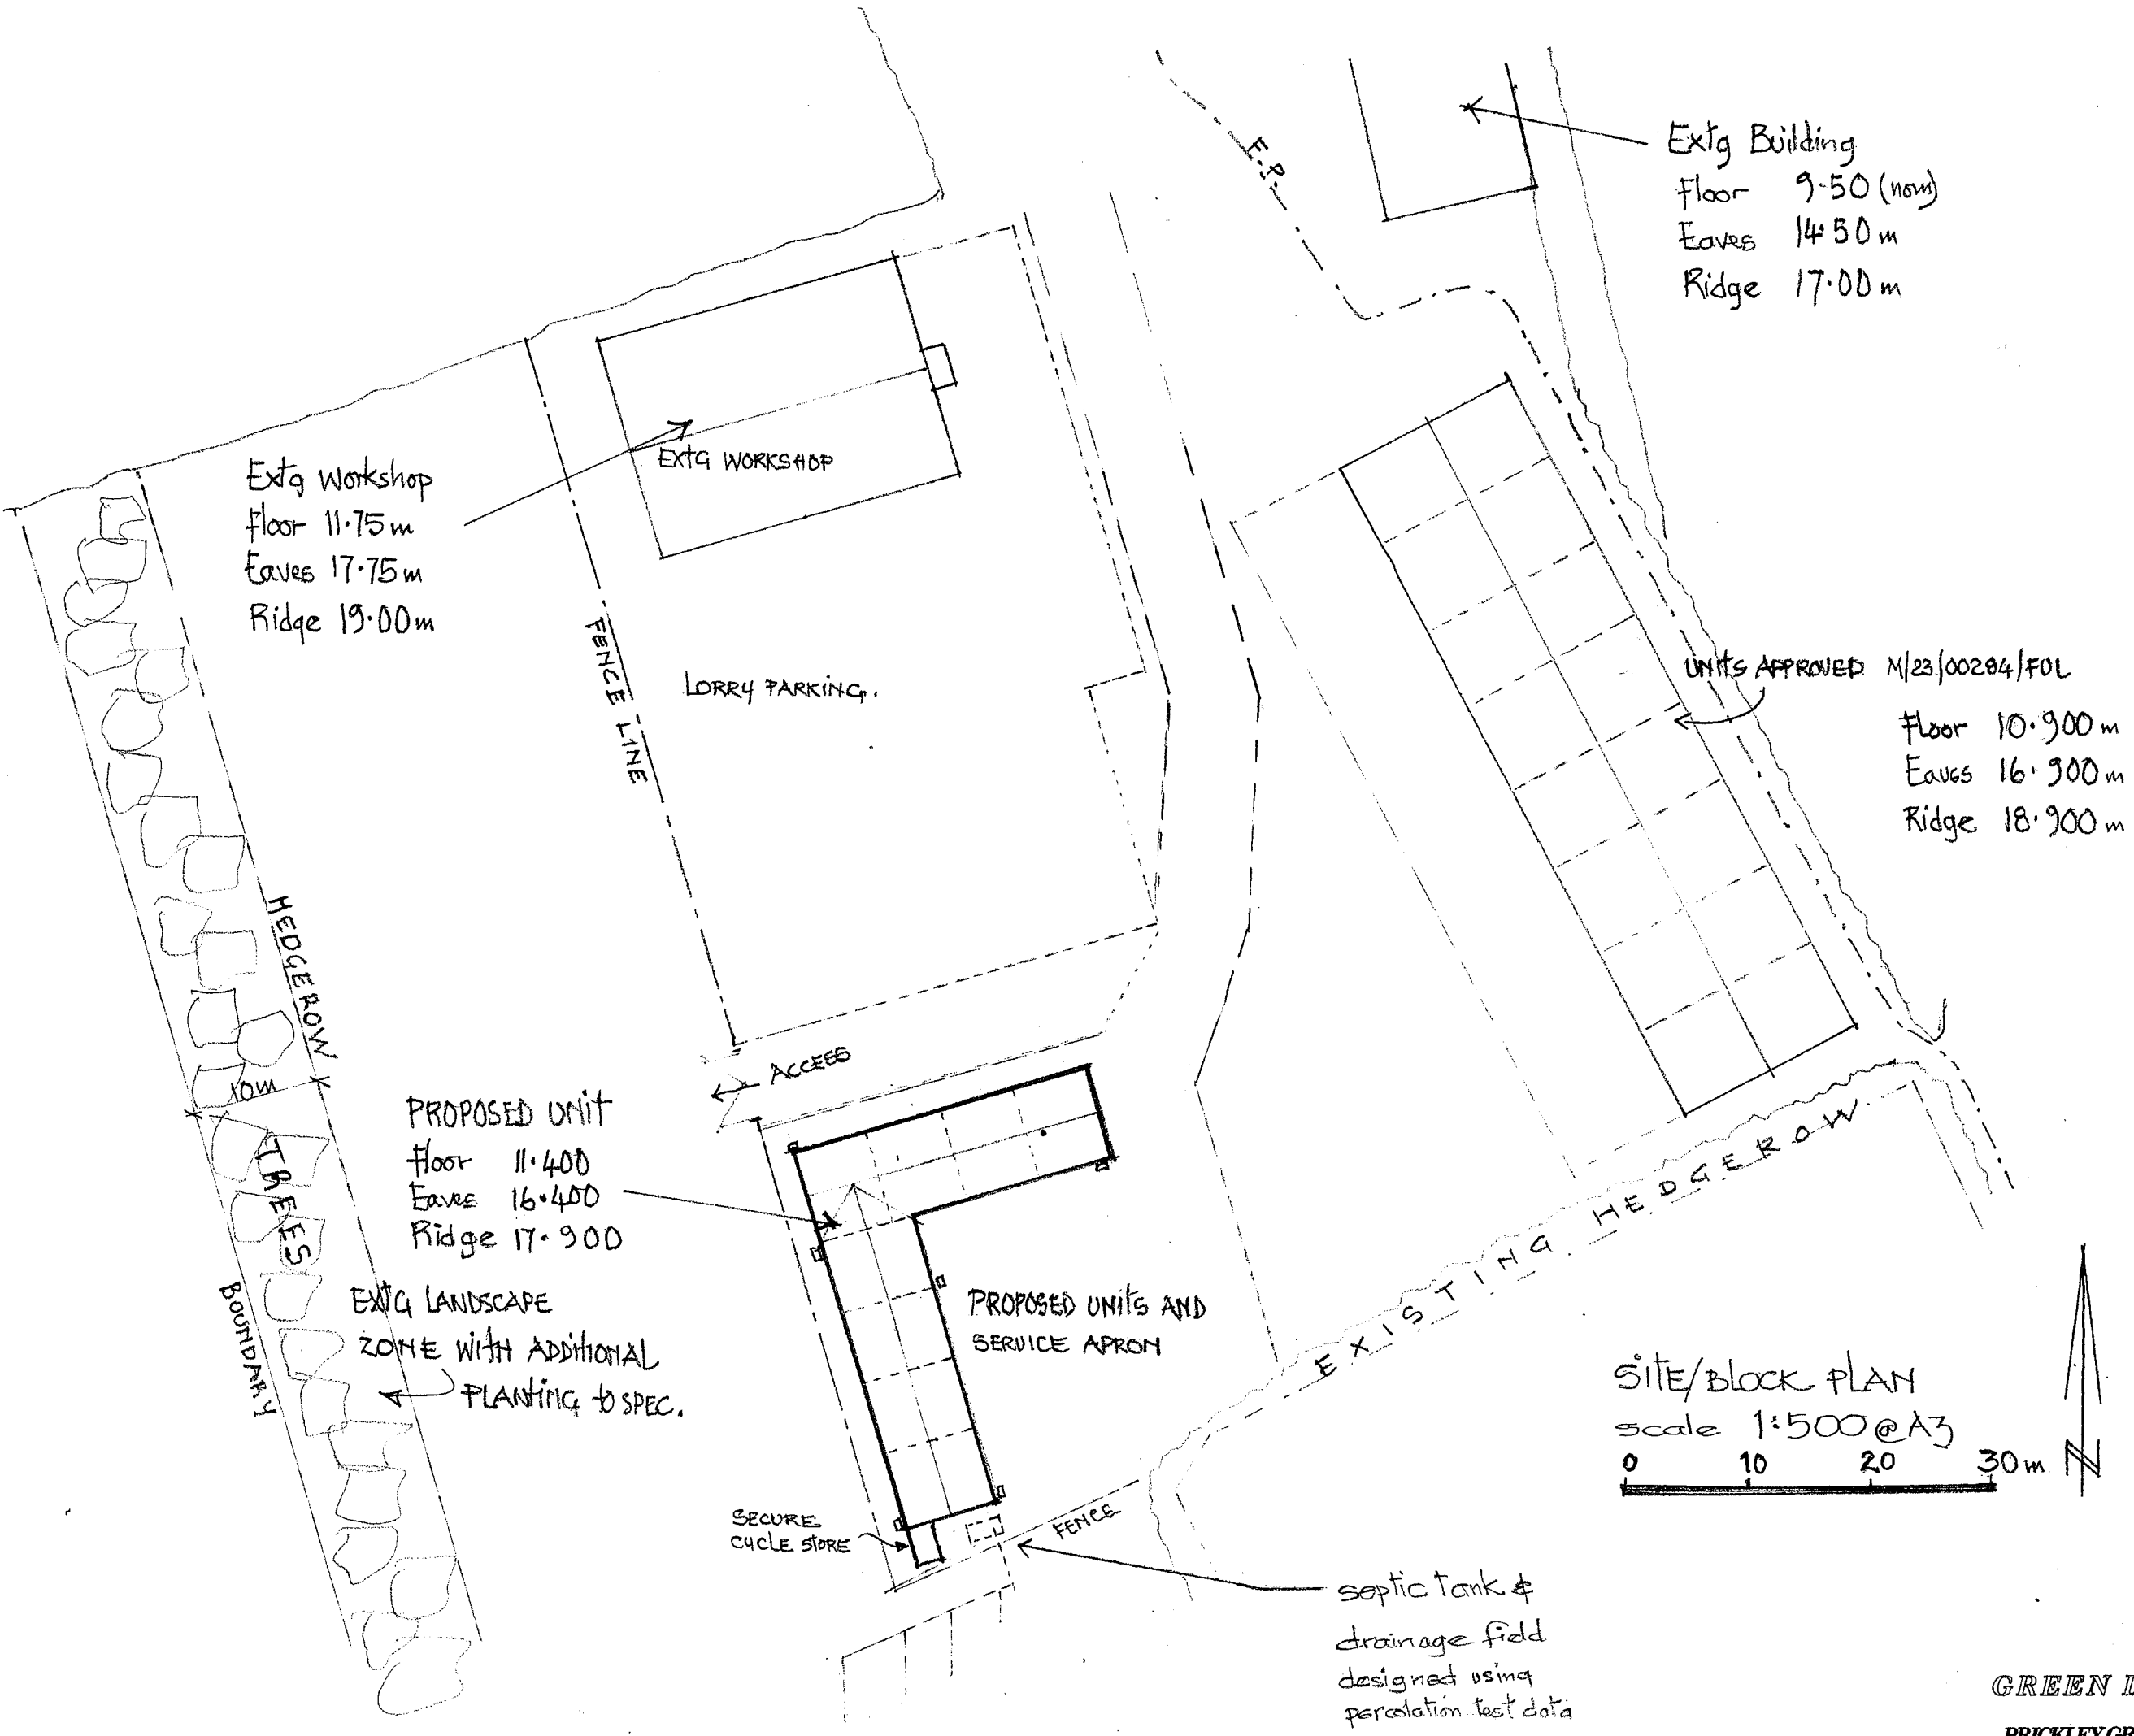

Project Industry/Storage Yard, Worcester Road, Martley, Worcester
Client Pencroft Ltd. Retirement and Death Benefit Services
Drawing **PLANNING APPLICATION - NEW UNIT**
Site/Block Plan - With Proposed Unit
Drawing no. 23-464 - Loc-003 **Scale** 1:500 **Date:** February 2024
 © Design remains property of Green Lane Design

GREEN LANE DESIGN
 PRICKLEY GREEN WORCESTER

01886 888294