




UNIVERSAL DESTINATIONS & EXPERIENCES UK PROJECT

Former Kempston Hardwick Brickworks
and adjoining land, Bedford

Appendix B(5) – Ground Improvement / CMC Extent Plan

Revision Number: 01
Date: August 2026



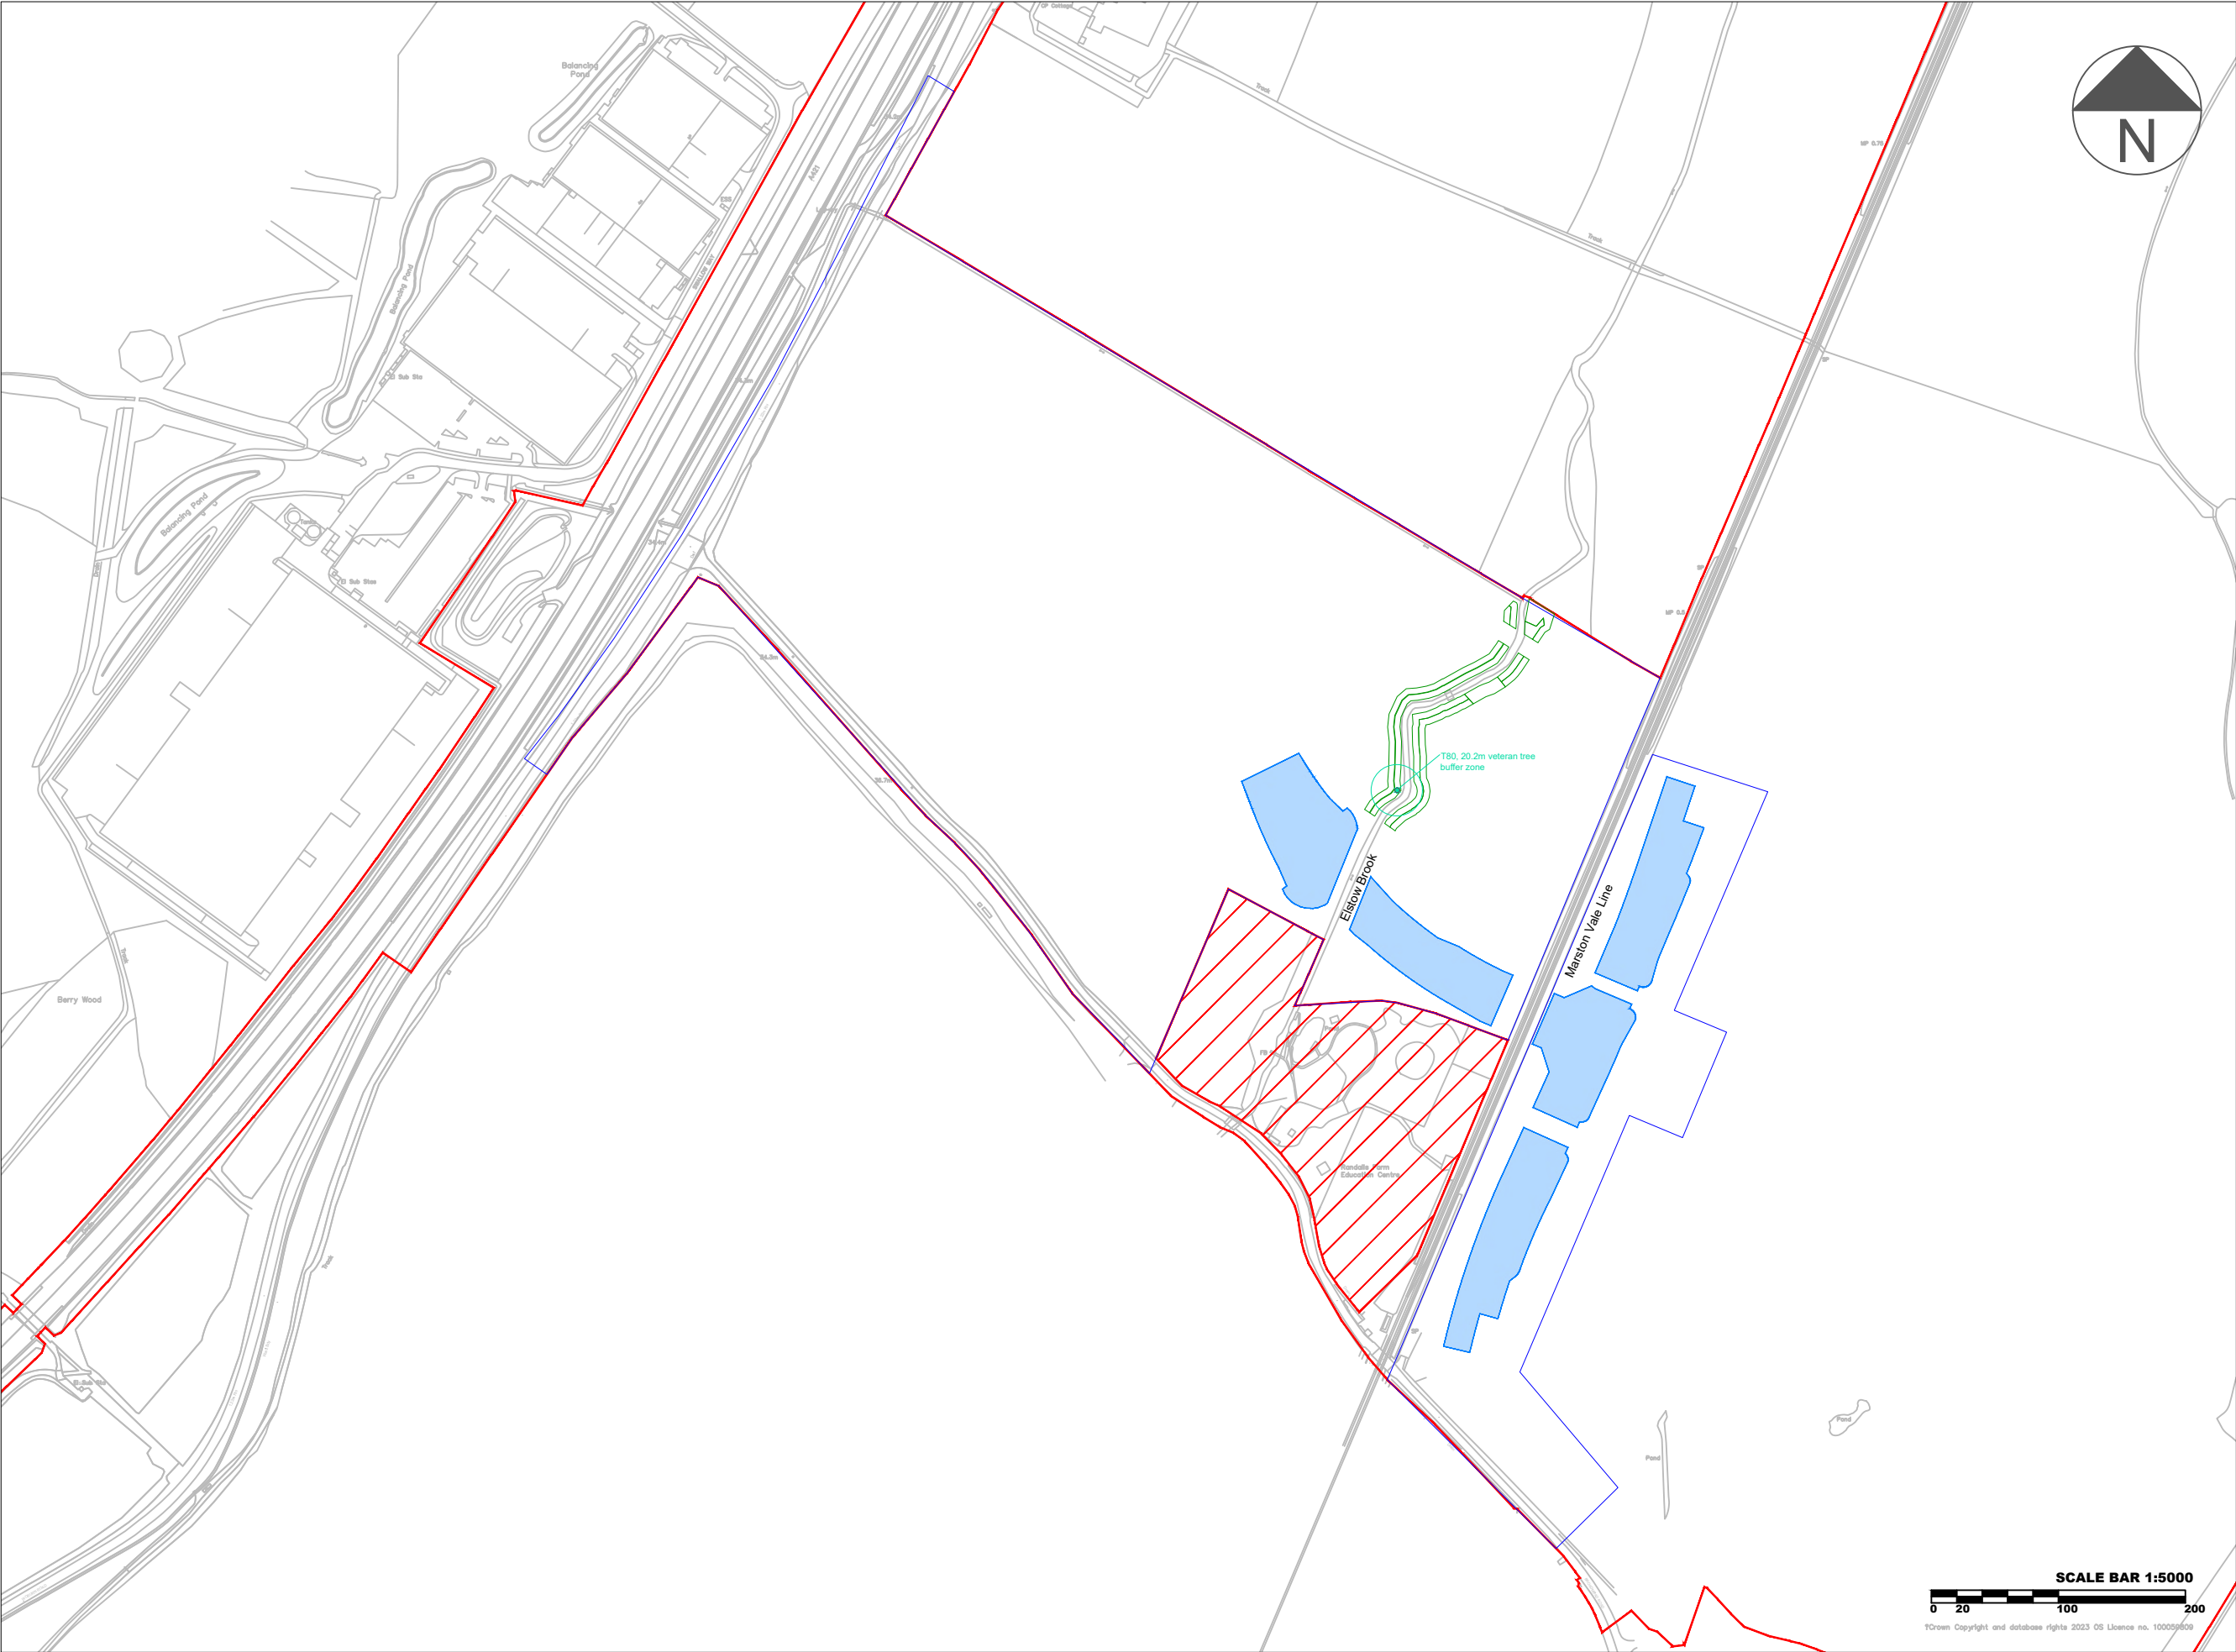

- CEMP Land Boundary
- Order Land Boundary
- Proposed CMC Extents
- Retained Vegetation

STATUS: For Endorsement

Project Name:
Universal Destination &
Experiences UK Project

Site Address:
Former Kempston Hardwick
Brickworks and adjoining land,
Bedford

TITLE:
CEMP5.1- UD - C12- Mass Grading
Phase 2 CEMP Appendix B(5)
Ground Improvement/CMC Extent Plan -
Rev 01

SCALE AT A3: 1:5000	DATE: 15/7/26	DRAWN: JL	CHECKED: JR
PROJECT NO: HLA095			REVISION: 01

SCALE BAR 1:5000
0 20 100 200

© Crown Copyright and database rights 2023 OS Licence no. 100029609