





UNIVERSAL DESTINATIONS & EXPERIENCES UK PROJECT

Former Kempston Hardwick Brickworks
and adjoining land, Bedford

Appendix B(6) – Overlapping CEMP Land Plan

Revision Number: 01
Date: August 2026



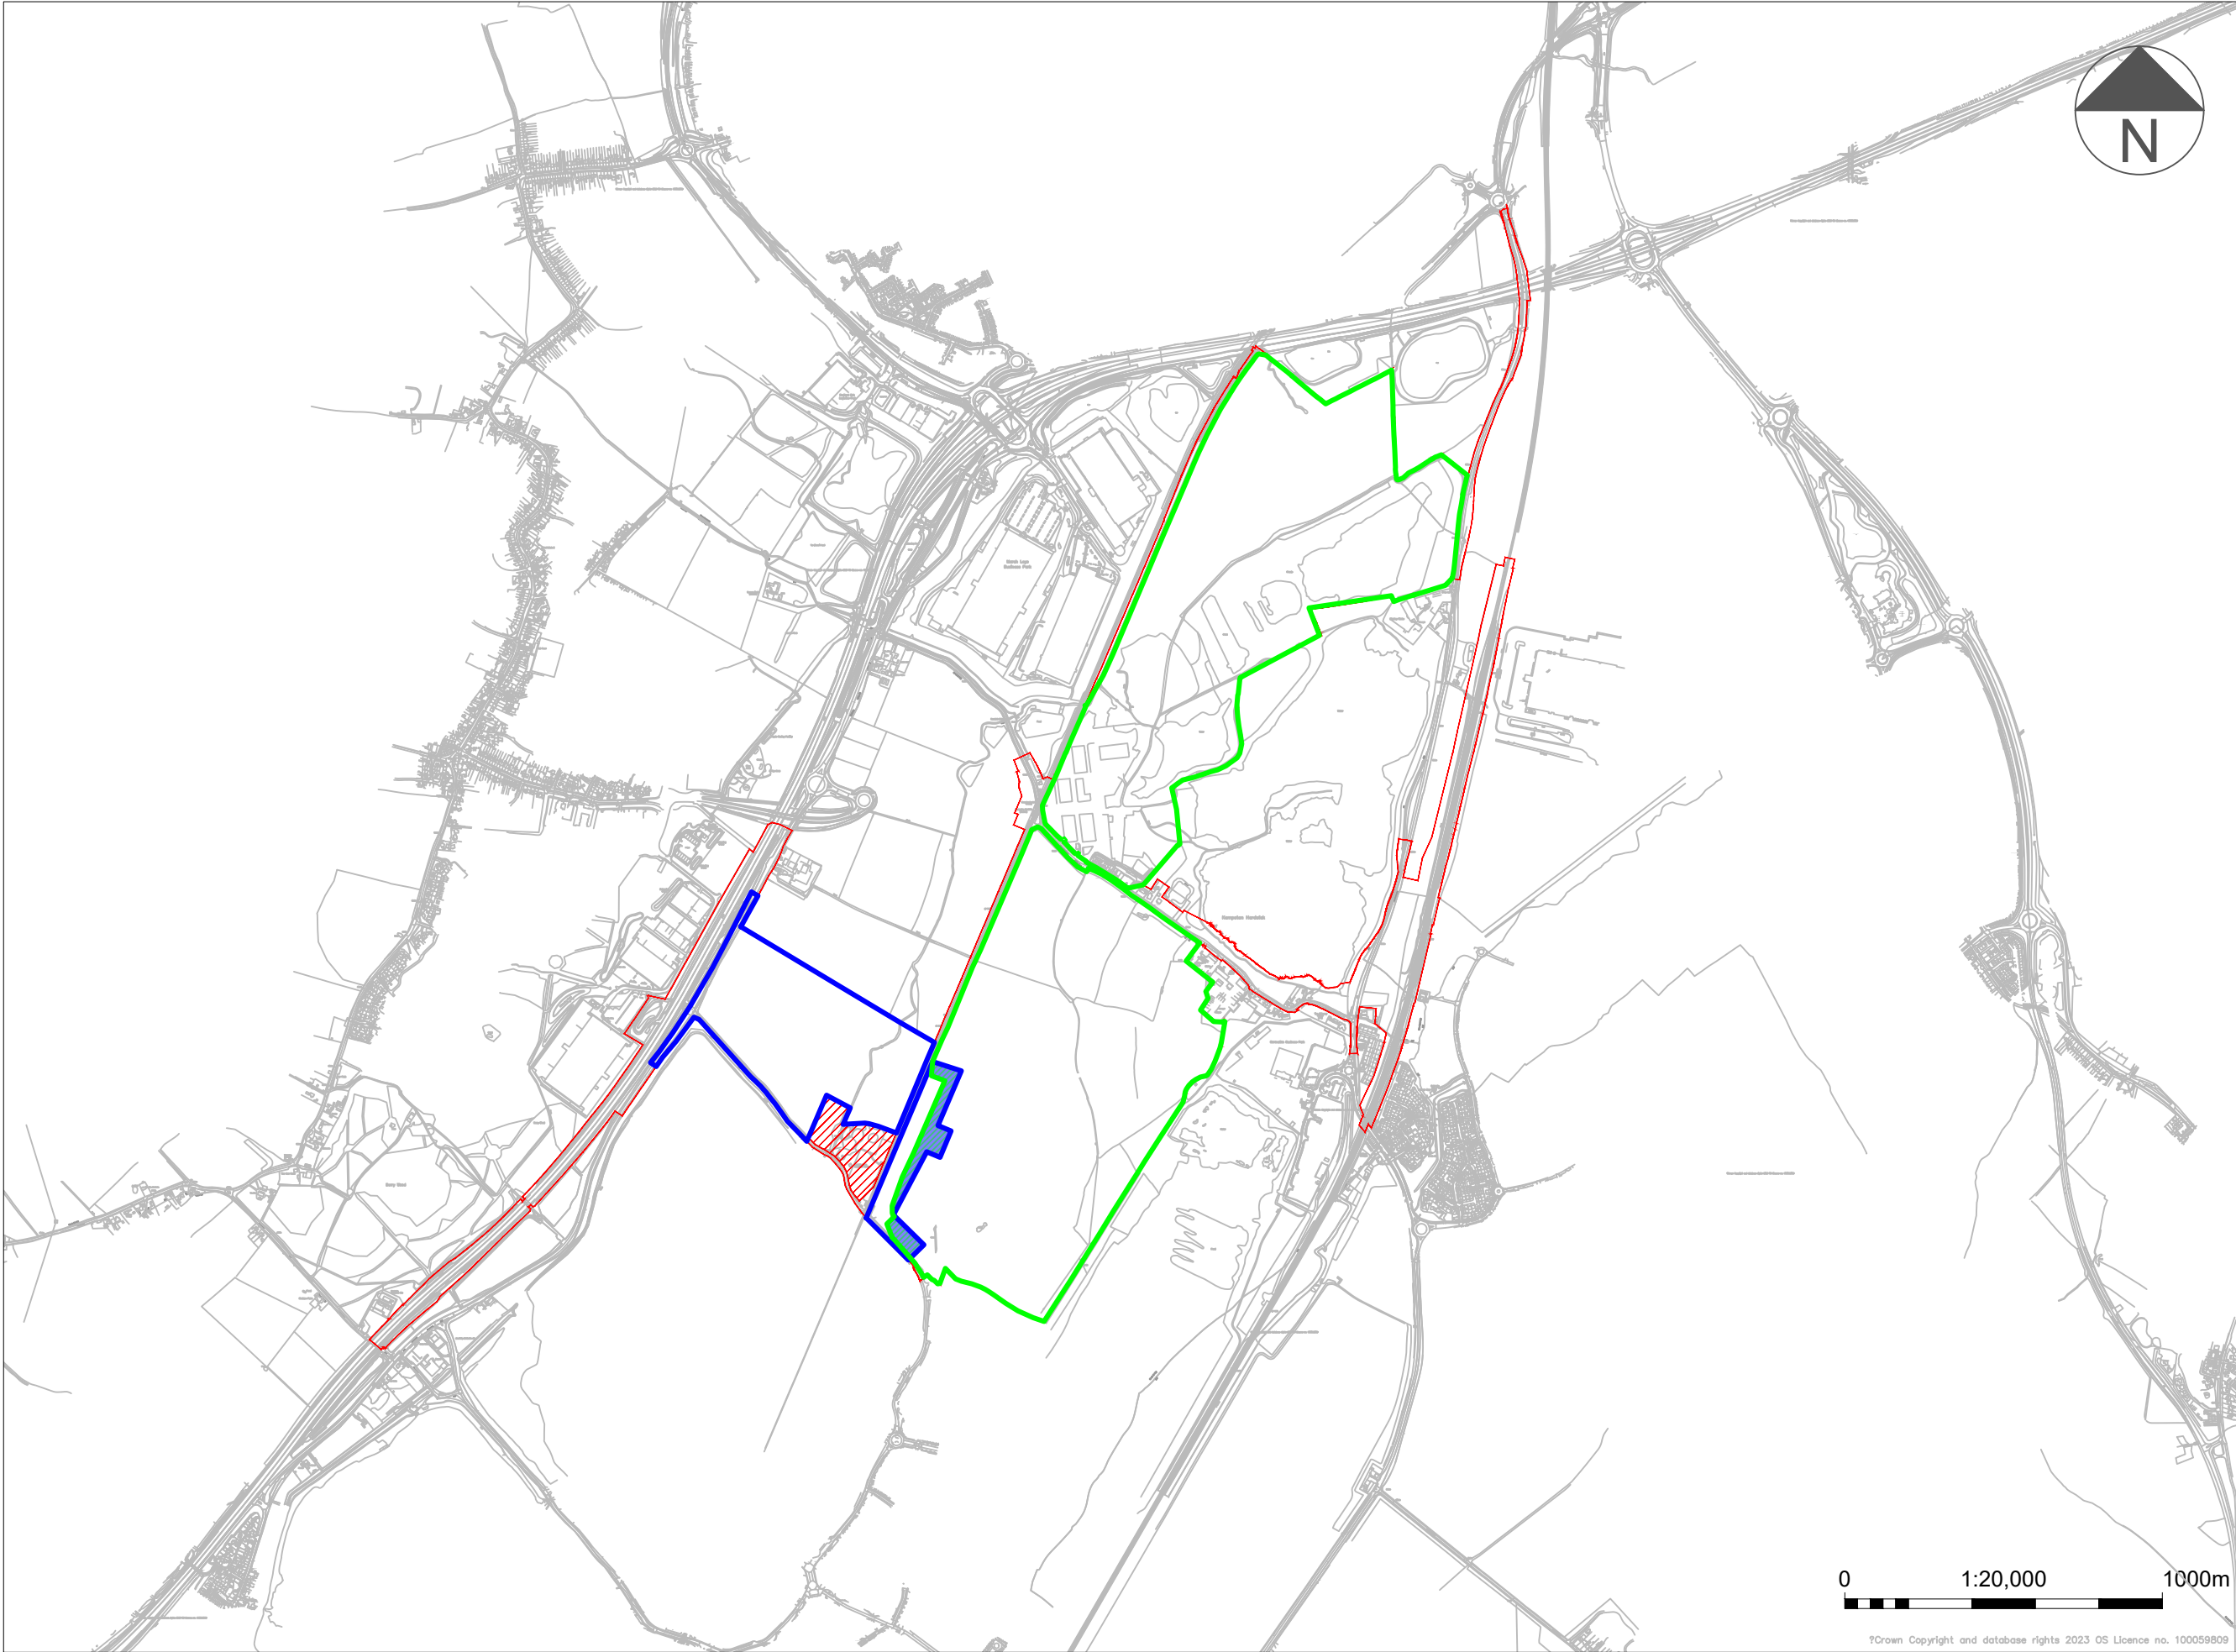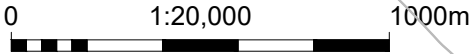

© Crown Copyright and database rights 2023 OS Licence no. 100059809

Notes:			
<div><div></div>CEMP Land Boundary (GT)</div> <div><div></div>CEMP Land Boundary (Winvic)</div> <div><div></div>Overlapping CEMP Land</div> <div><div></div>Order Land Boundary</div>			
STATUS:		For Endorsement	
CONTRACTOR:			
CLIENT:			
SITE:		UDX West Gateway Zone	
TITLE: CEMP5.1- UDX – C12- Mass Grading Phase 2 CEMP Appendix B(6) Overlapping CEMP Land Plan – Rev 01			
SCALE AT A3: 1:20000	DATE: 28/7/26	DRAWN: JL	CHECKED: JR
PROJECT NO: HLA095	DRAWING NO:		REVISION: 01