


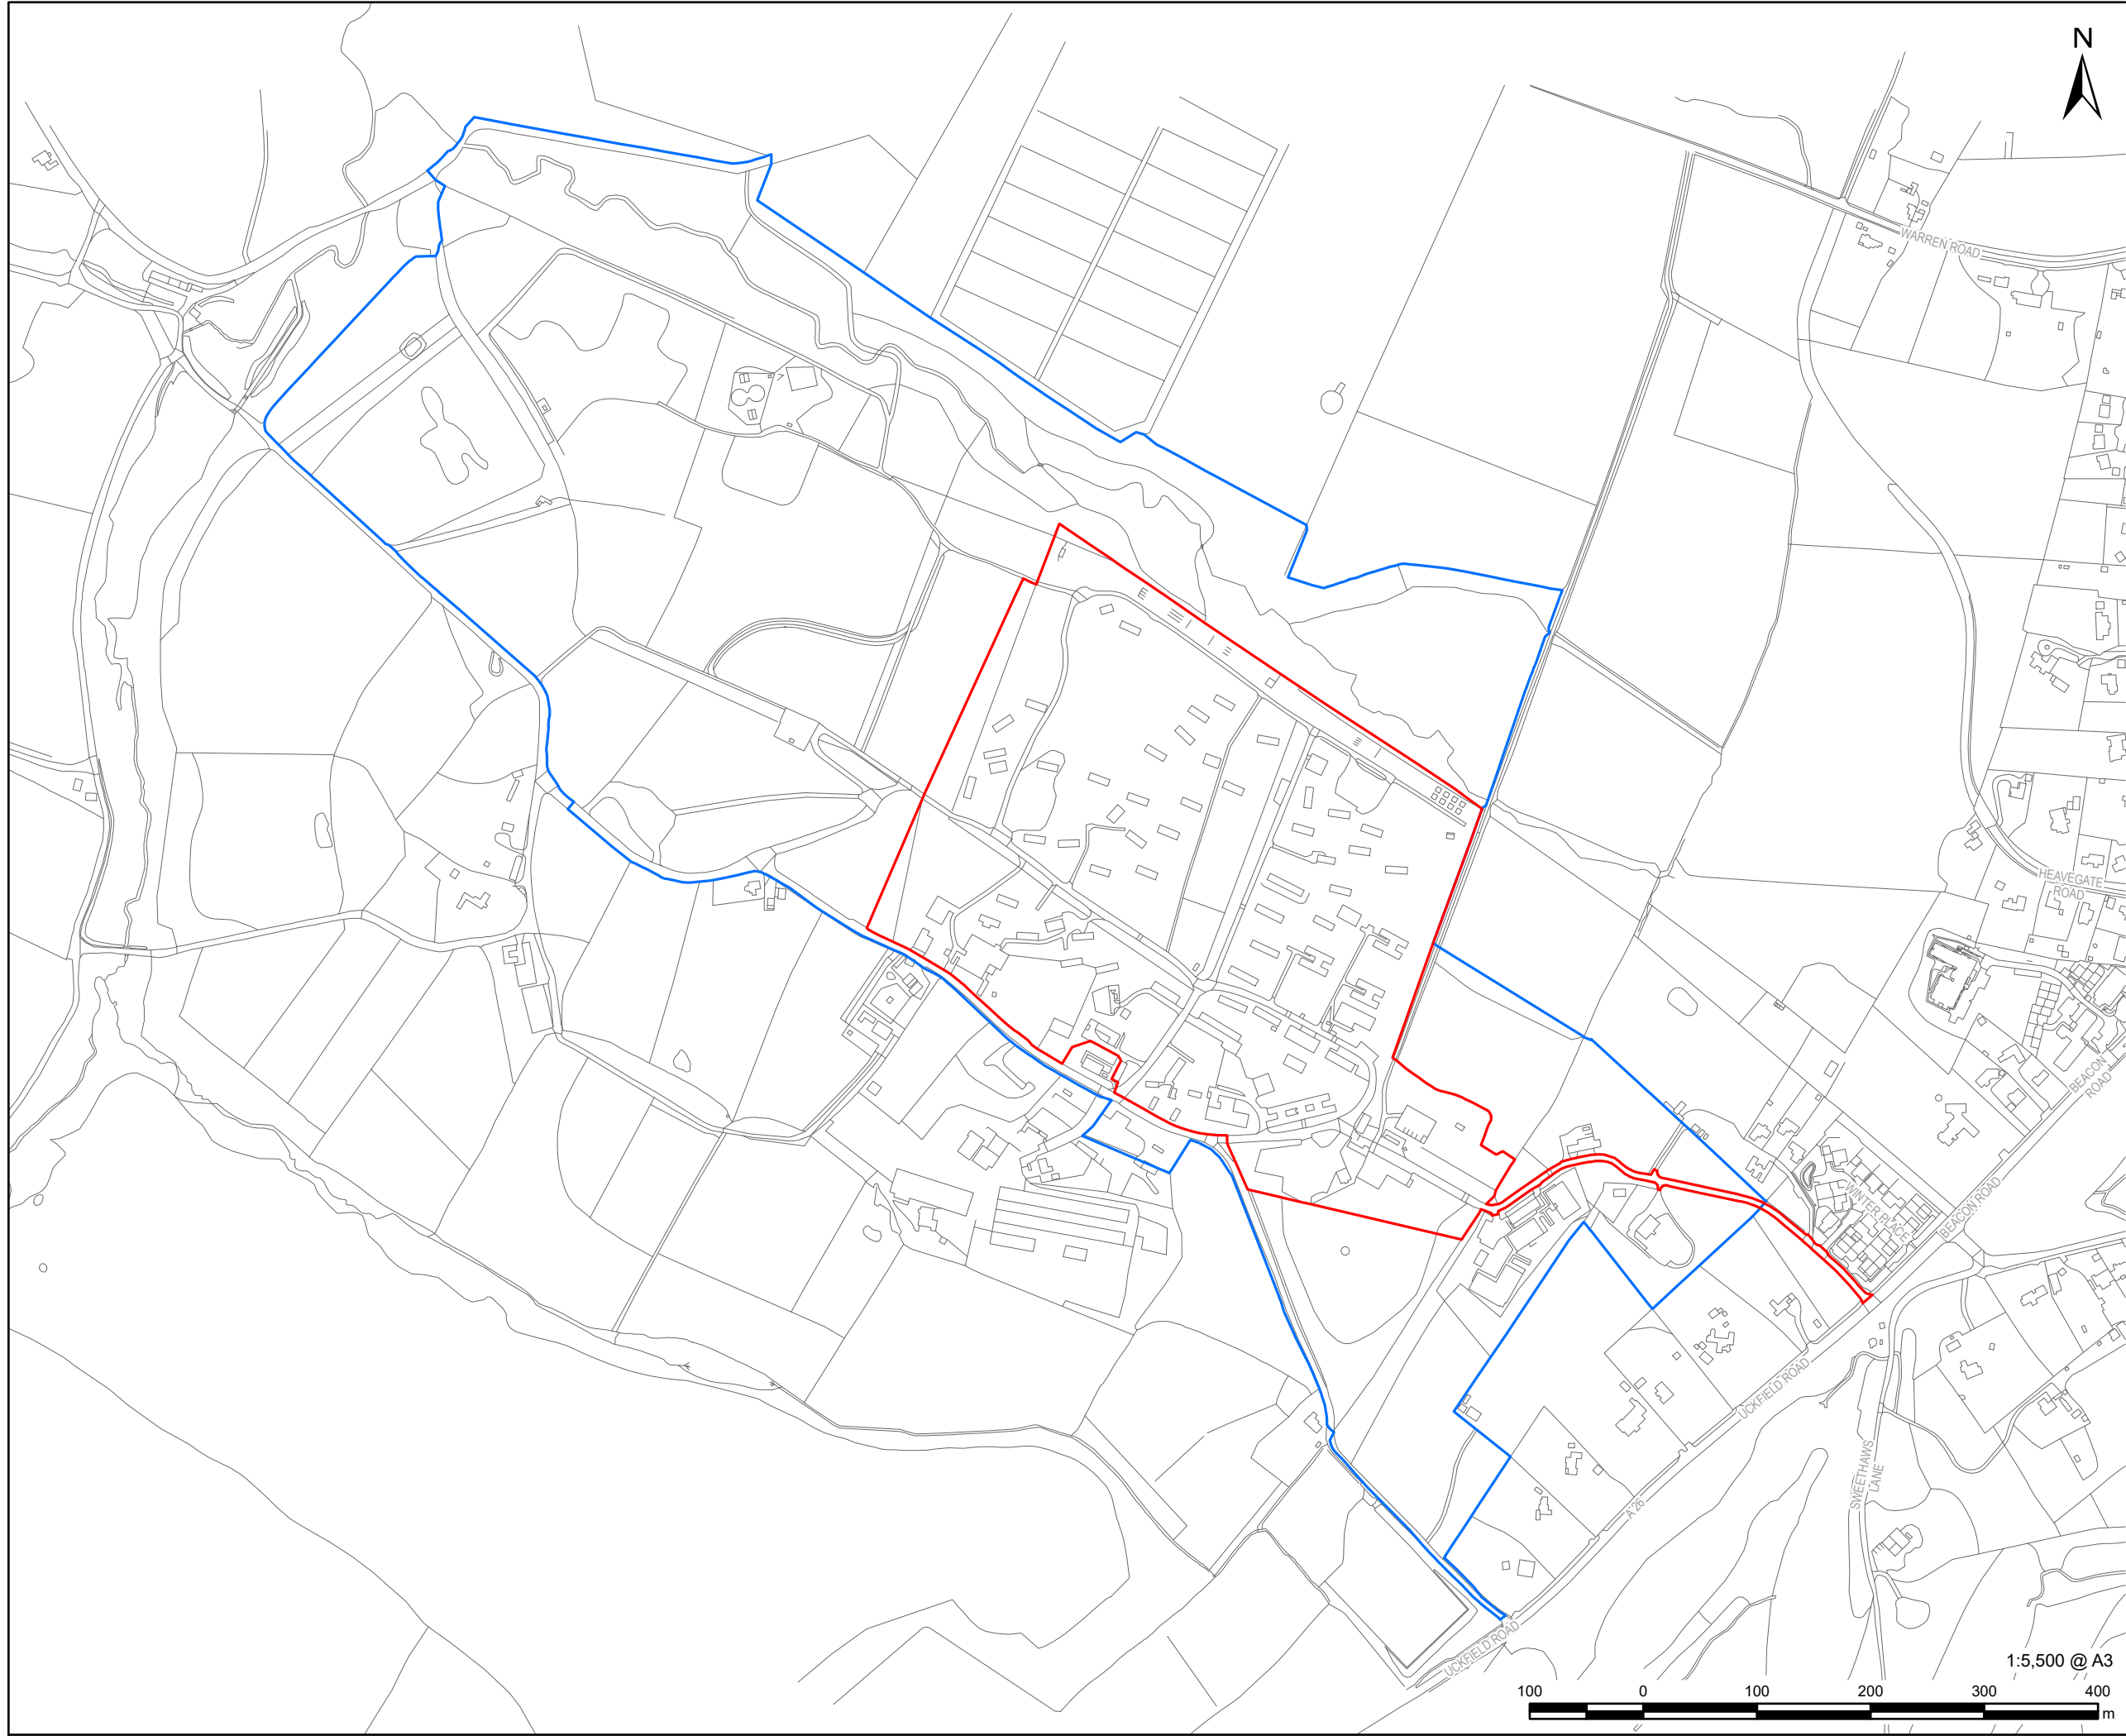

PROJECT
AAP003

CLIENT
Home Office

CONSULTANT

LEGEND

- Site Boundary
- Land Ownership Boundary

NOTES

© Crown copyright and database rights 2026
Ordnance Survey AC0000808122.

Drawings prepared solely for planning purposes. The accuracy of information accrued from this drawing set should not be relied upon for construction purposes in absence of Measured Building Survey.

All information on this figure has been indicatively captured.

ISSUE PURPOSE

For Approval

PROJECT NUMBER

60790127

DRAWING NUMBER

60790127-■■■■-00-XX-XX-DR-EN-000001-OS Rev 01

FIGURE TITLE

Site Location Plan

FIGURE NUMBER

Figure 1