
1. This drawing and content is copyright © of coombes : everitt architects limited and should not be copied without their prior writtten consent.
2. For construction purposes only, do not scale drawing. All dimensions to be checked on site prior to construction and any discrepancies reported to contract administrator.
3. Do not use this drawing for setting out unless drawing specifically indicates setting out points.
4. Engineering information is indicative only and should be taken from structural engineers design.

Rev	Initial	Description / Amendment	Date

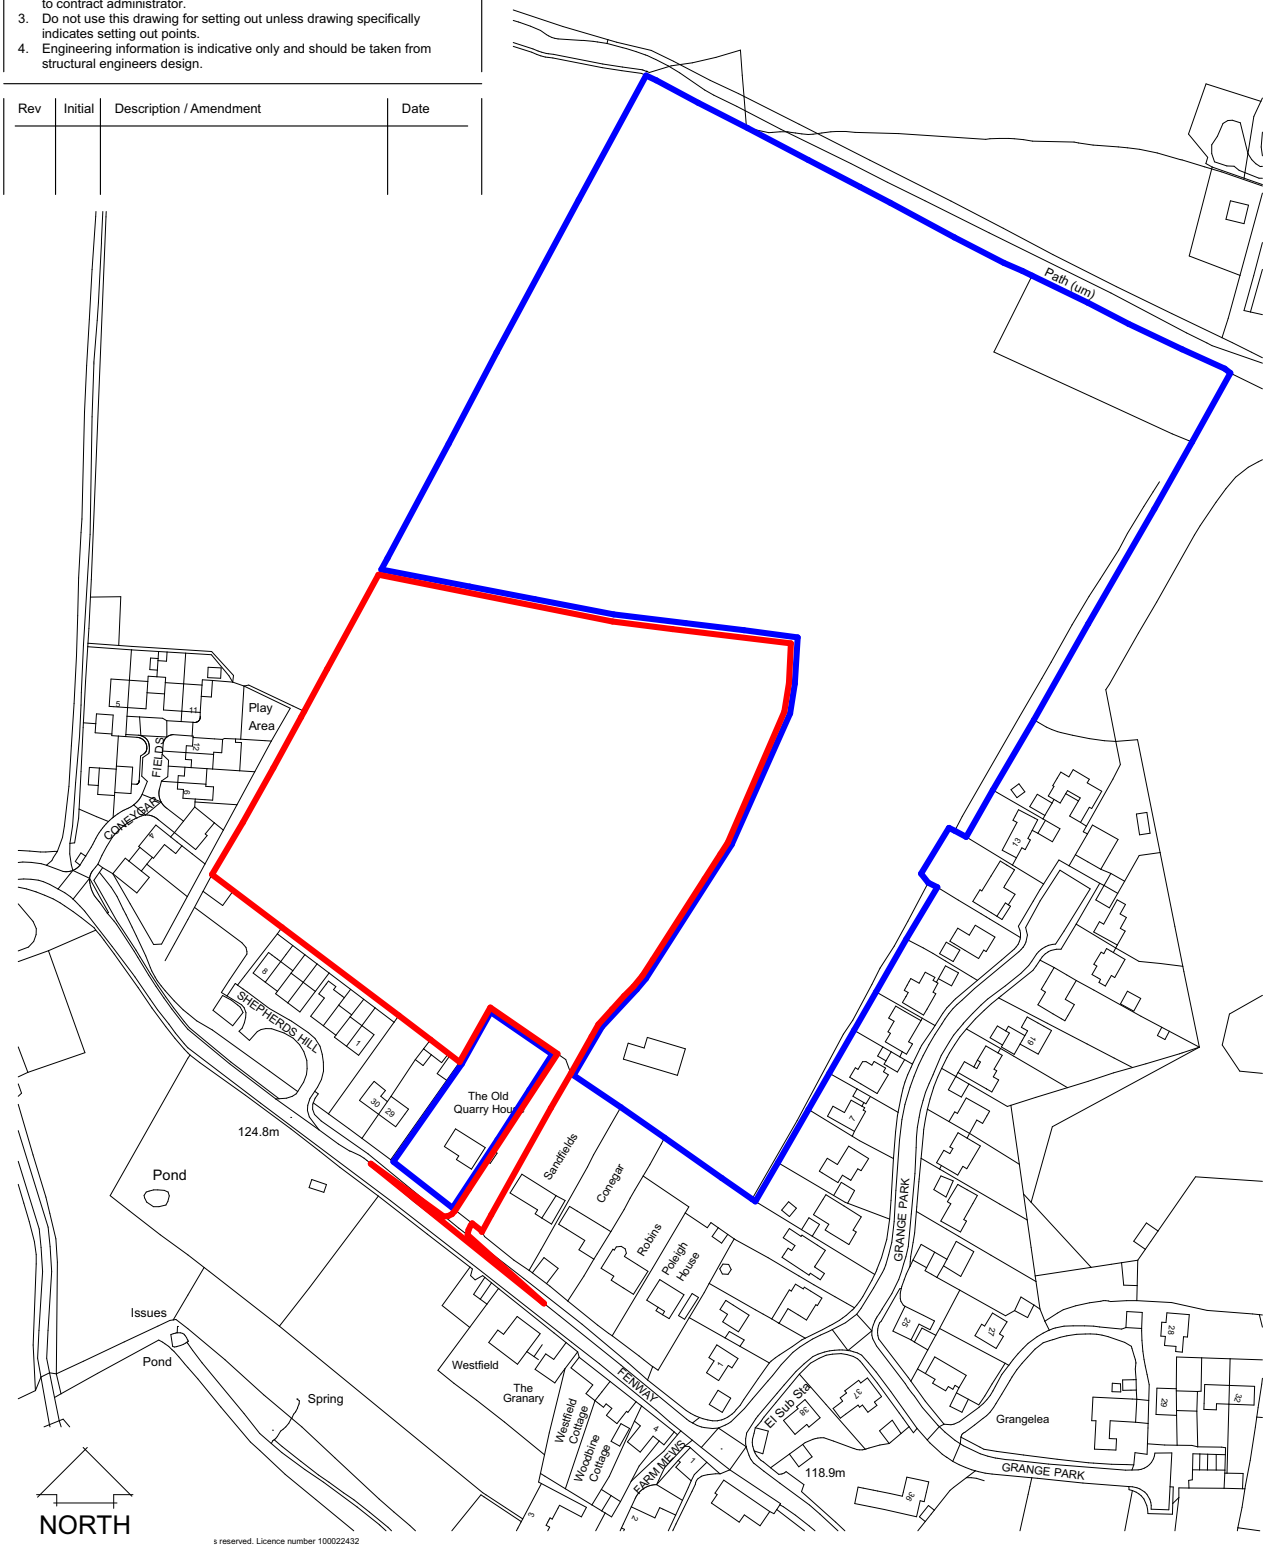

s reserved. Licence number 100022432

Scale bar 1:2500
0 20 40 60 80 100

This drawing and content is copyright © of coombes : everitt architects limited
Ordnance Survey, (c) Crown Copyright. All rights reserved. Licence number 100022432

coombes : everitt architects limited

105-107
Bath Road
Cheltenham
Gloucestershire
GL53 7LE

t: 01242 807727
e: info@ce-architects.co.uk
www.ce-architects.co.uk

RIBA
Chartered Practice

Drawing title: Site Location Plan

Client: [redacted]

Drawn by: JPE

Project: Residential Development
The Land North of Old Quarry House , Fenway, Steeple Aston

Scale: 1:2500 @ A4

Date: 18/03/2026

Drawing No: 25.20.019.PL001

coombes : everitt architects