Sutton Veny Housing and Drainage plan

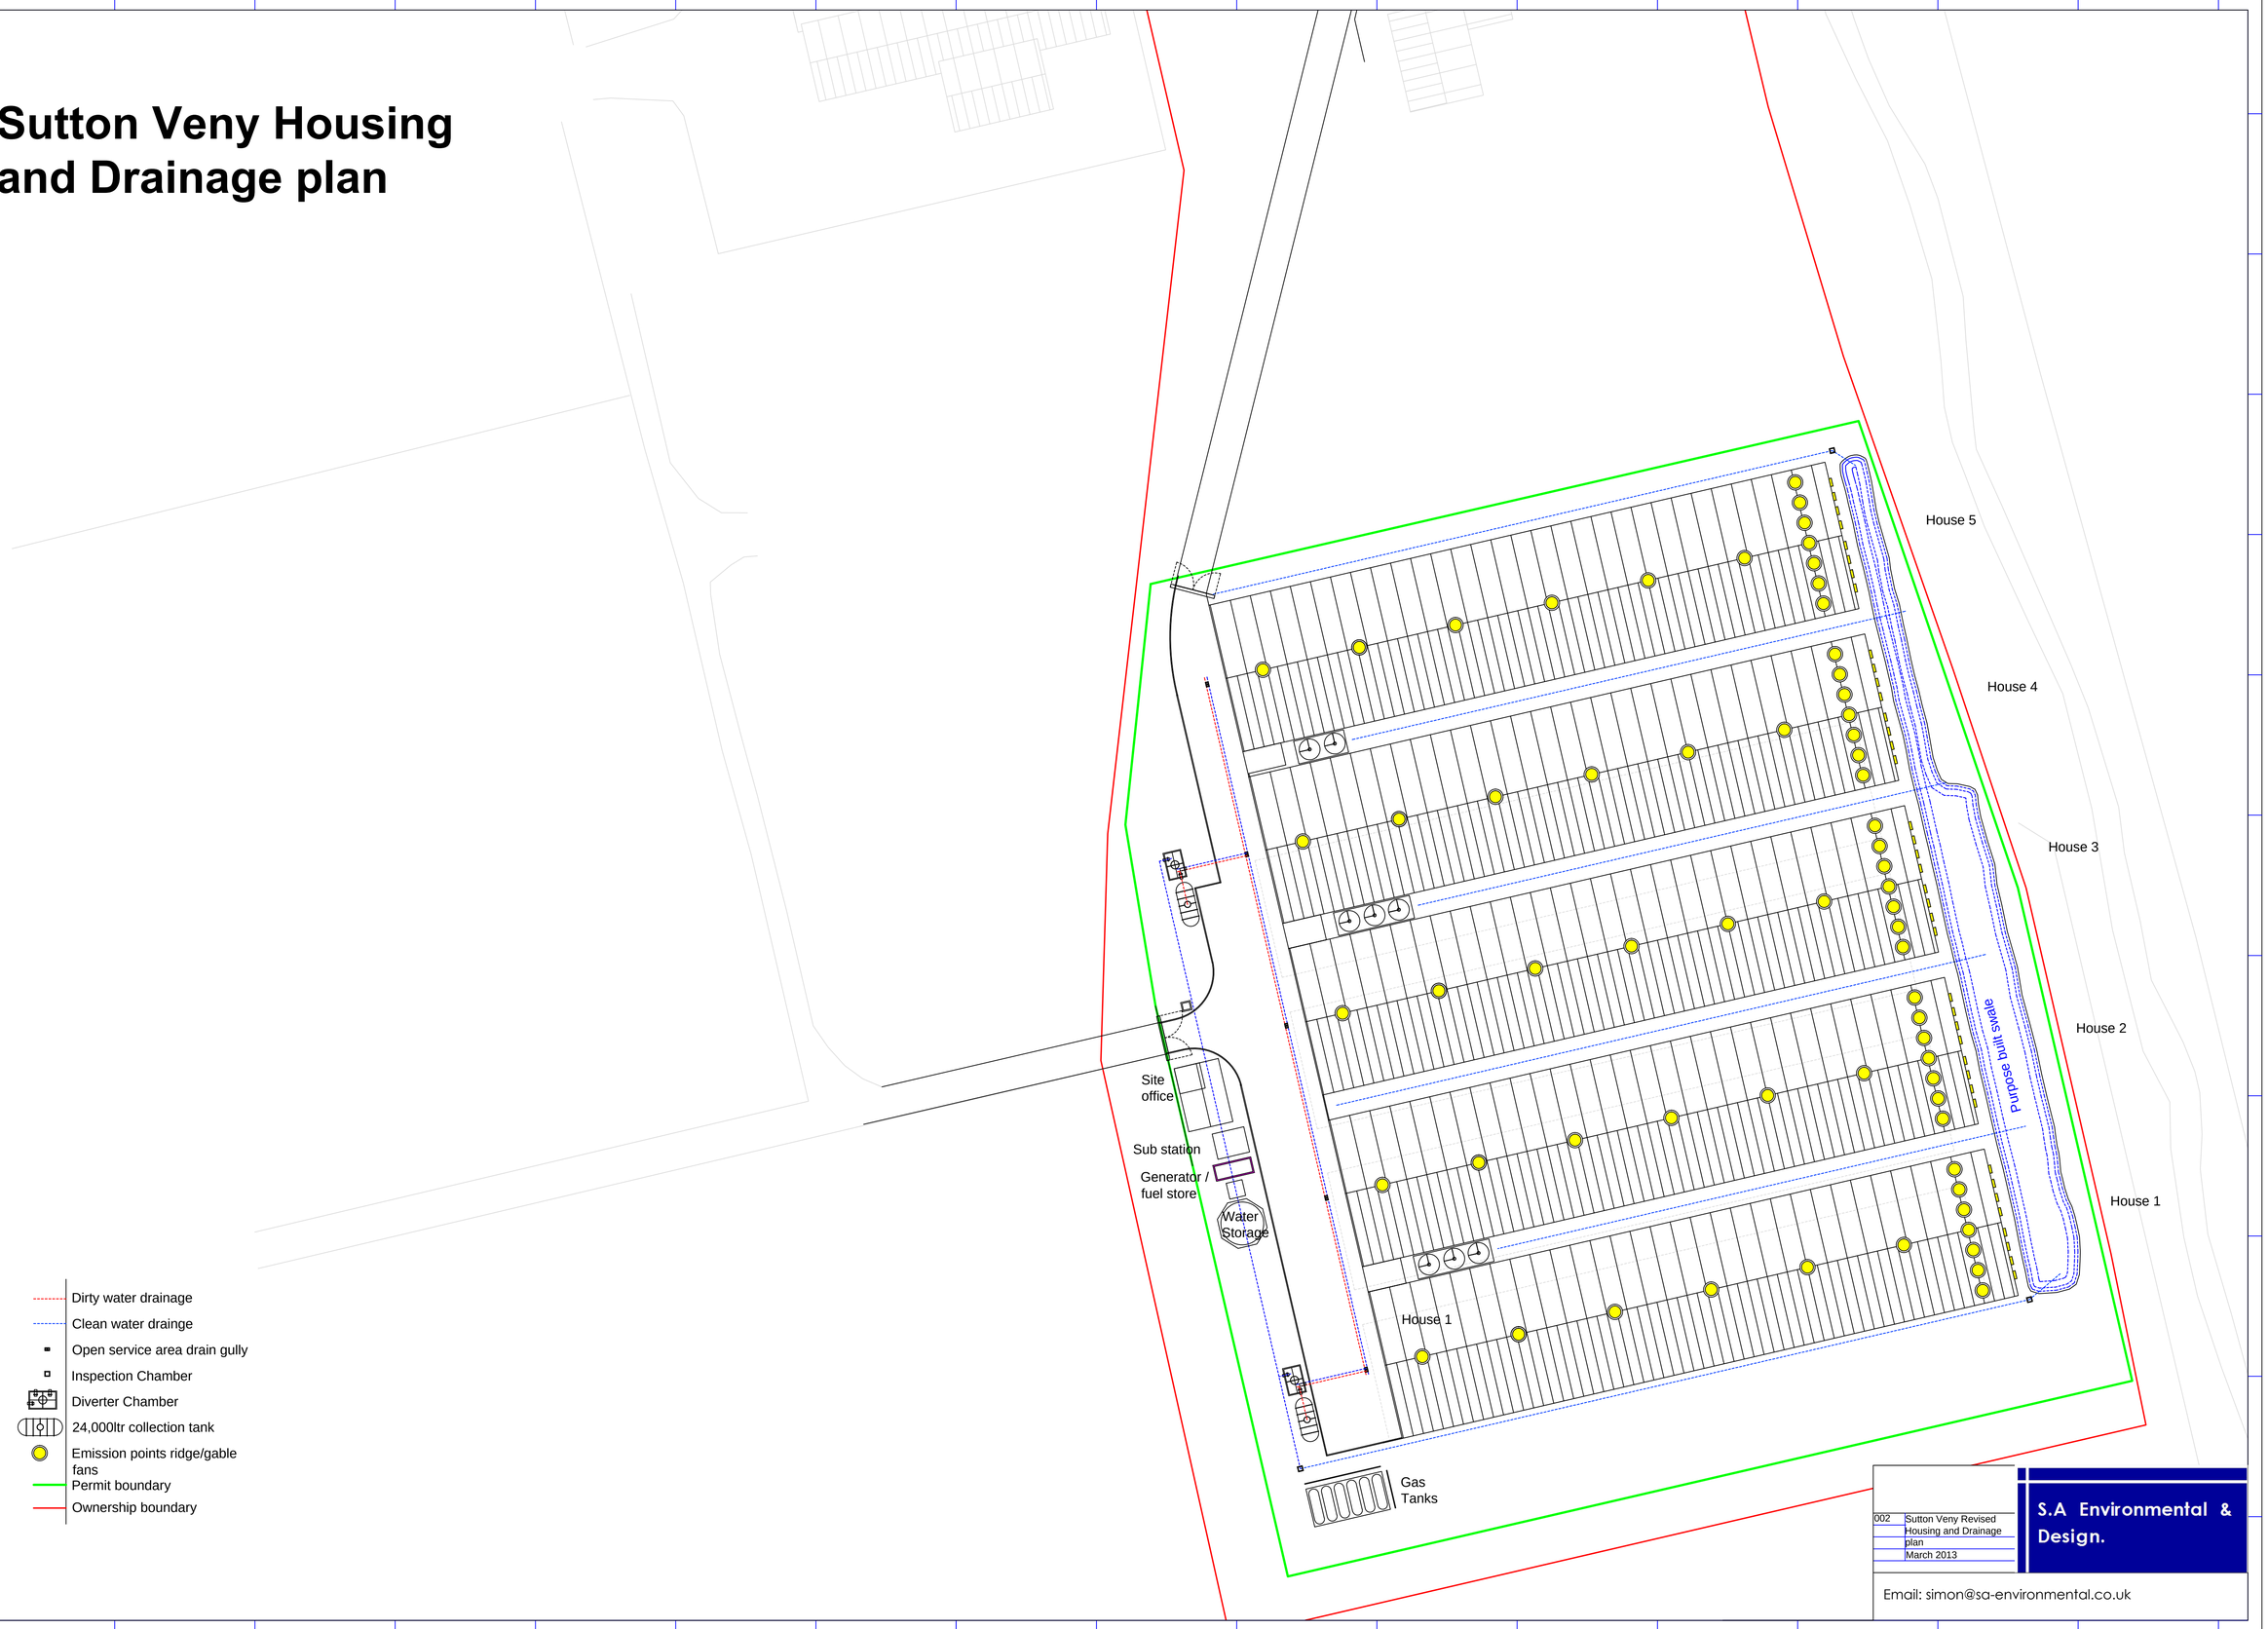

002	Sutton Veny Revised Housing and Drainage plan March 2013

S.A Environmental & Design.

Email: simon@sa-environmental.co.uk