© Buro Happold Limited or its group companies.
All Rights reserved. Buro Happold and its group companies assert (unless otherwise agreed in writing) their rights under s.77 to 89 of the Copyright, Designs and Patents Act 1988.

DO NOT SCALE THIS DRAWING.

FOLKESTONE HARBOUR COMPANY LIMITED
FOLKESTONE HARBOUR
2017

PLANS, SECTIONS AND MAP REFERRED TO IN FOLKESTONE HARBOUR REVISION ORDER 2017

I HEREBY CERTIFY THAT THESE ARE THE SECTIONS REFERRED TO IN ARTICLE 2 OF THE FOLKESTONE HARBOUR REVISION ORDER 2017

DATE _____ SIGNED _____

CHIEF EXECUTIVE OFFICER OF THE MARINE MANAGEMENT ORGANISATION

Notes
1. ALL LEVELS REFER TO CHART DATUM AND ORDNANCE DATUM (NEWLYN) WHERE INDICATED
2. TIDE LEVELS AND THE CONVERSION FROM CHART DATUM TO ORDNANCE DATUM ARE TAKEN FROM ADMIRALTY CHART 1991.
3. LS1 IS THE LONG SECTION ALONG THE CENTRELINE OF THE WAVE WALL.
4. SECTION A TO C IS AN INDICATIVE SECTION ALONG A STRAIGHT LINE, FOLLOWING THE CREST OF THE ROCK REVETMENT ALONG MOST OF ITS LENGTH AND CONTINUING IN A STRAIGHT LINE BEYOND THE TOE OF THE REVETMENT.
5. LONG SECTIONS ARE INTENDED TO PROVIDE INFORMATION ON THE GENERAL STRATEGY TO REINSTATE THE FLOOD DEFENCE CAPABILITY OF THE REVETMENT ONLY AND MAY BE SUBJECT TO CHANGE UNDER DETAILED DESIGN.
6. FOR LOCATION OF SECTIONS REFER TO BH DRAWING HRO2

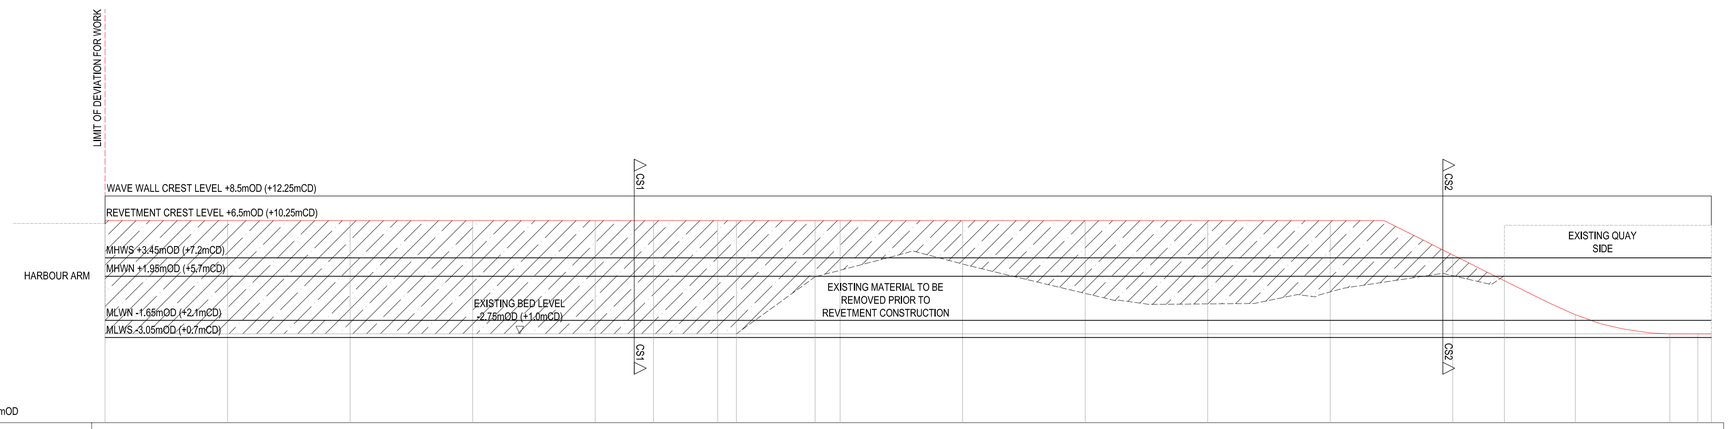

| | | |