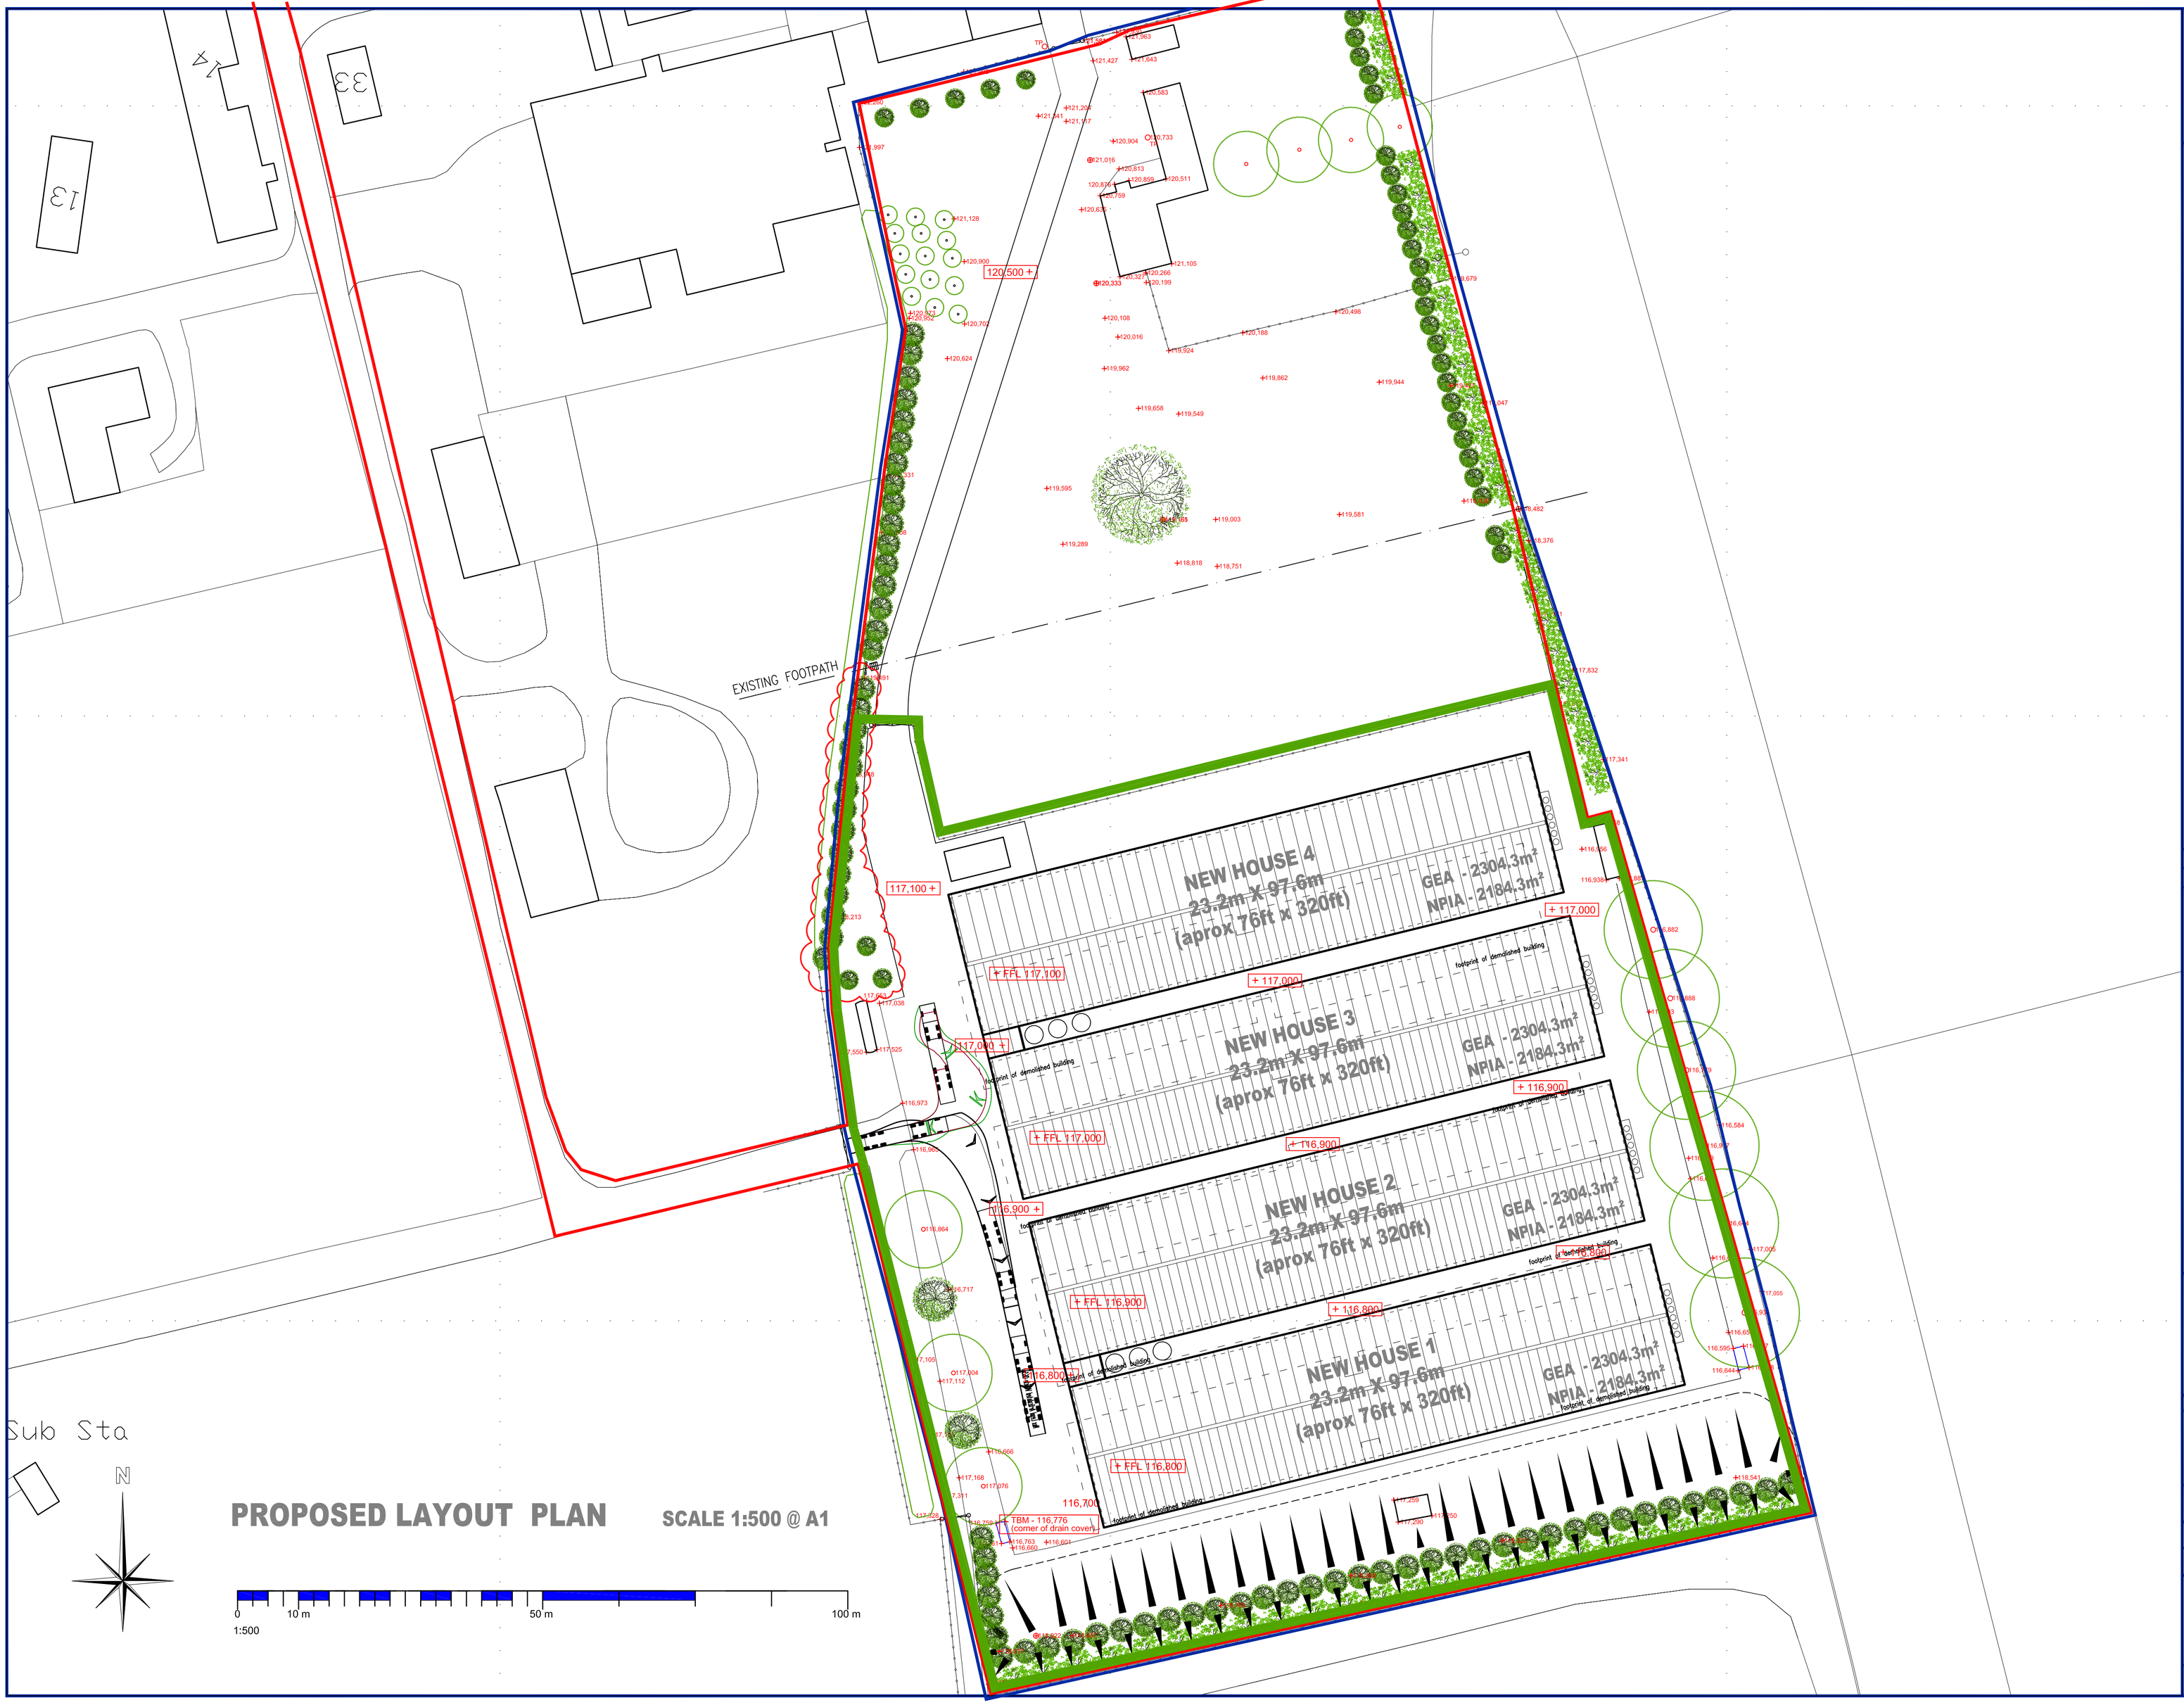

© ACORUS Rural Property Services Ltd.

NOTES

1. If in doubt ask
2. Written dimensions to be used only
3. This drawing is confidential and remains the exclusive property of ACORUS.
4. Do not copy unless authorised.

© Crown Copyright 2009. All rights reserved.
Licence number 100020449

+ 5,196	Existing surveyed level
+ 5,400	Proposed finished level
	Fenceline
	Bunding
	Drainage
	Hedgerow
	Demolished
	Incline
	Ownership boundary
	Development boundary
	EPR Permit boundary

REVISIONS

No.	Date	Description	Ver.
A	Jan 2012	Boundary treatment and graded bank revised	
B	March 2012	Boundaries amended	
C	Mar 2014	Ventilation revised, one building removed	
D	Apr 2014	Green EPR boundary line added, landscaping annotation removed	

PLANNING

RICS
acorus rural property services
Chartered Surveyors and Planning Consultants
Mamhead Castle, Mamhead, Devon, EX6 8HD
Tel: (01626) 892638 Fax: (01626) 899900

JOB TITLE
Sutton Veny farm
Sutton Veny
Warminster
Wiltshire, BA12 7BZ

CLIENT
Amber Real Estate Investments Ltd.

DATE	SCALE
Jan 2012	As shown @ A1
ORIGIN JL/SA	VERIFIED JW

DRAWING TITLE
Proposed Layout Plan

FILE REF.	DRAWING No.	REV.
	200/03	D