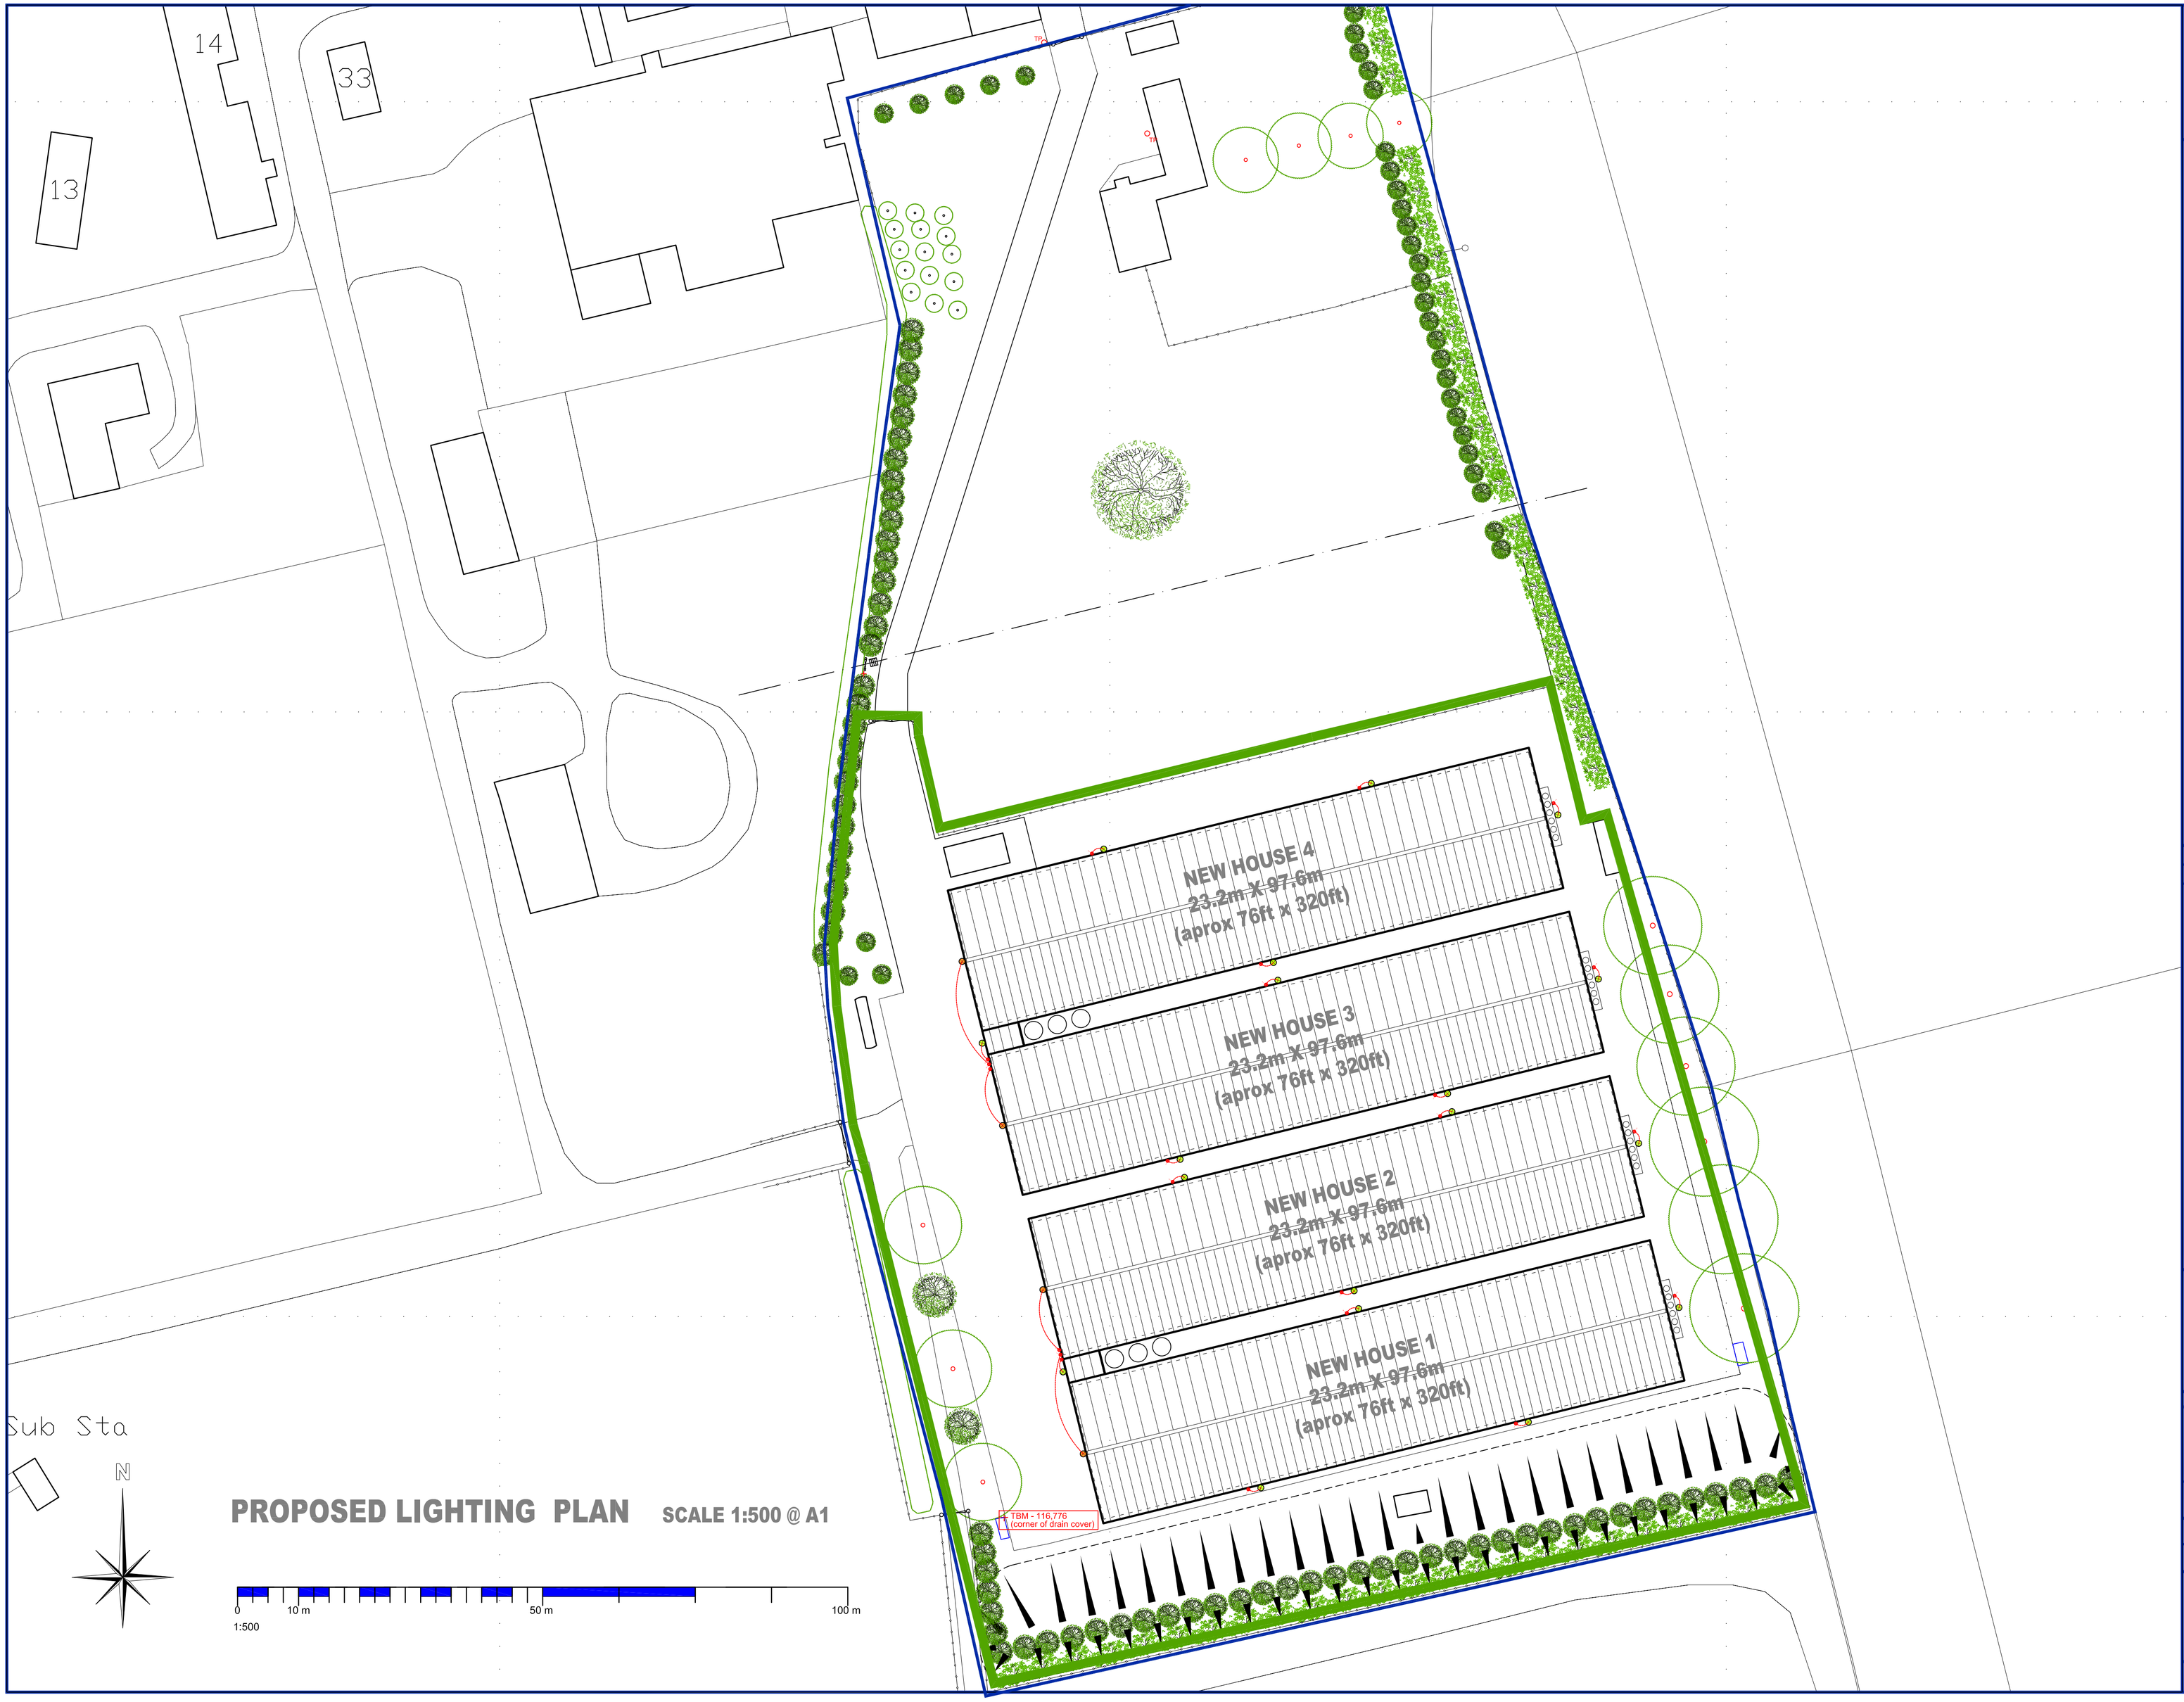

PROPOSED LIGHTING PLAN

SCALE 1:500 @ A1

© ACORUS Rural Property Services Ltd.

NOTES

1. If in doubt ask
2. Written dimensions to be used only
3. This drawing is confidential and remains the exclusive property of ACORUS.
4. Do not copy unless authorised.

© Crown Copyright 2009. All rights reserved.
Licence number 100020449

- 70W SON Switched External Light
- 16W 2D CF Switched External Light
- Light Switch
- Electrics
- Fenceline
- Bunding
- Drainage
- Hedgerow
- Incline
- Ownership boundary
- Development boundary
- EPR Permit boundary

REVISIONS

No.	Date	Description	Ver.
A	Jan 2012	Boundary treatment and graded bank revised	
B	Mar 2014	Ventilation revised, one building removed	

PLANNING

RICS
acorus rural property services
Chartered Surveyors and Planning Consultants
Mamhead Castle, Mamhead, Devon, EX6 8HD
Tel: (01626) 892638 Fax: (01626) 899900

JOB TITLE
Sutton Veny farm
Sutton Veny
Warminster
Wiltshire, BA12 7BZ

CLIENT
Amber Real Estate Investments Ltd.

DATE	SCALE
January 2012	As shown @ A1
ORIGIN JL	VERIFIED JW

DRAWING TITLE
Proposed Lighting Plan

FILE REF.	DRAWING No.	REV.
	200/08	B