

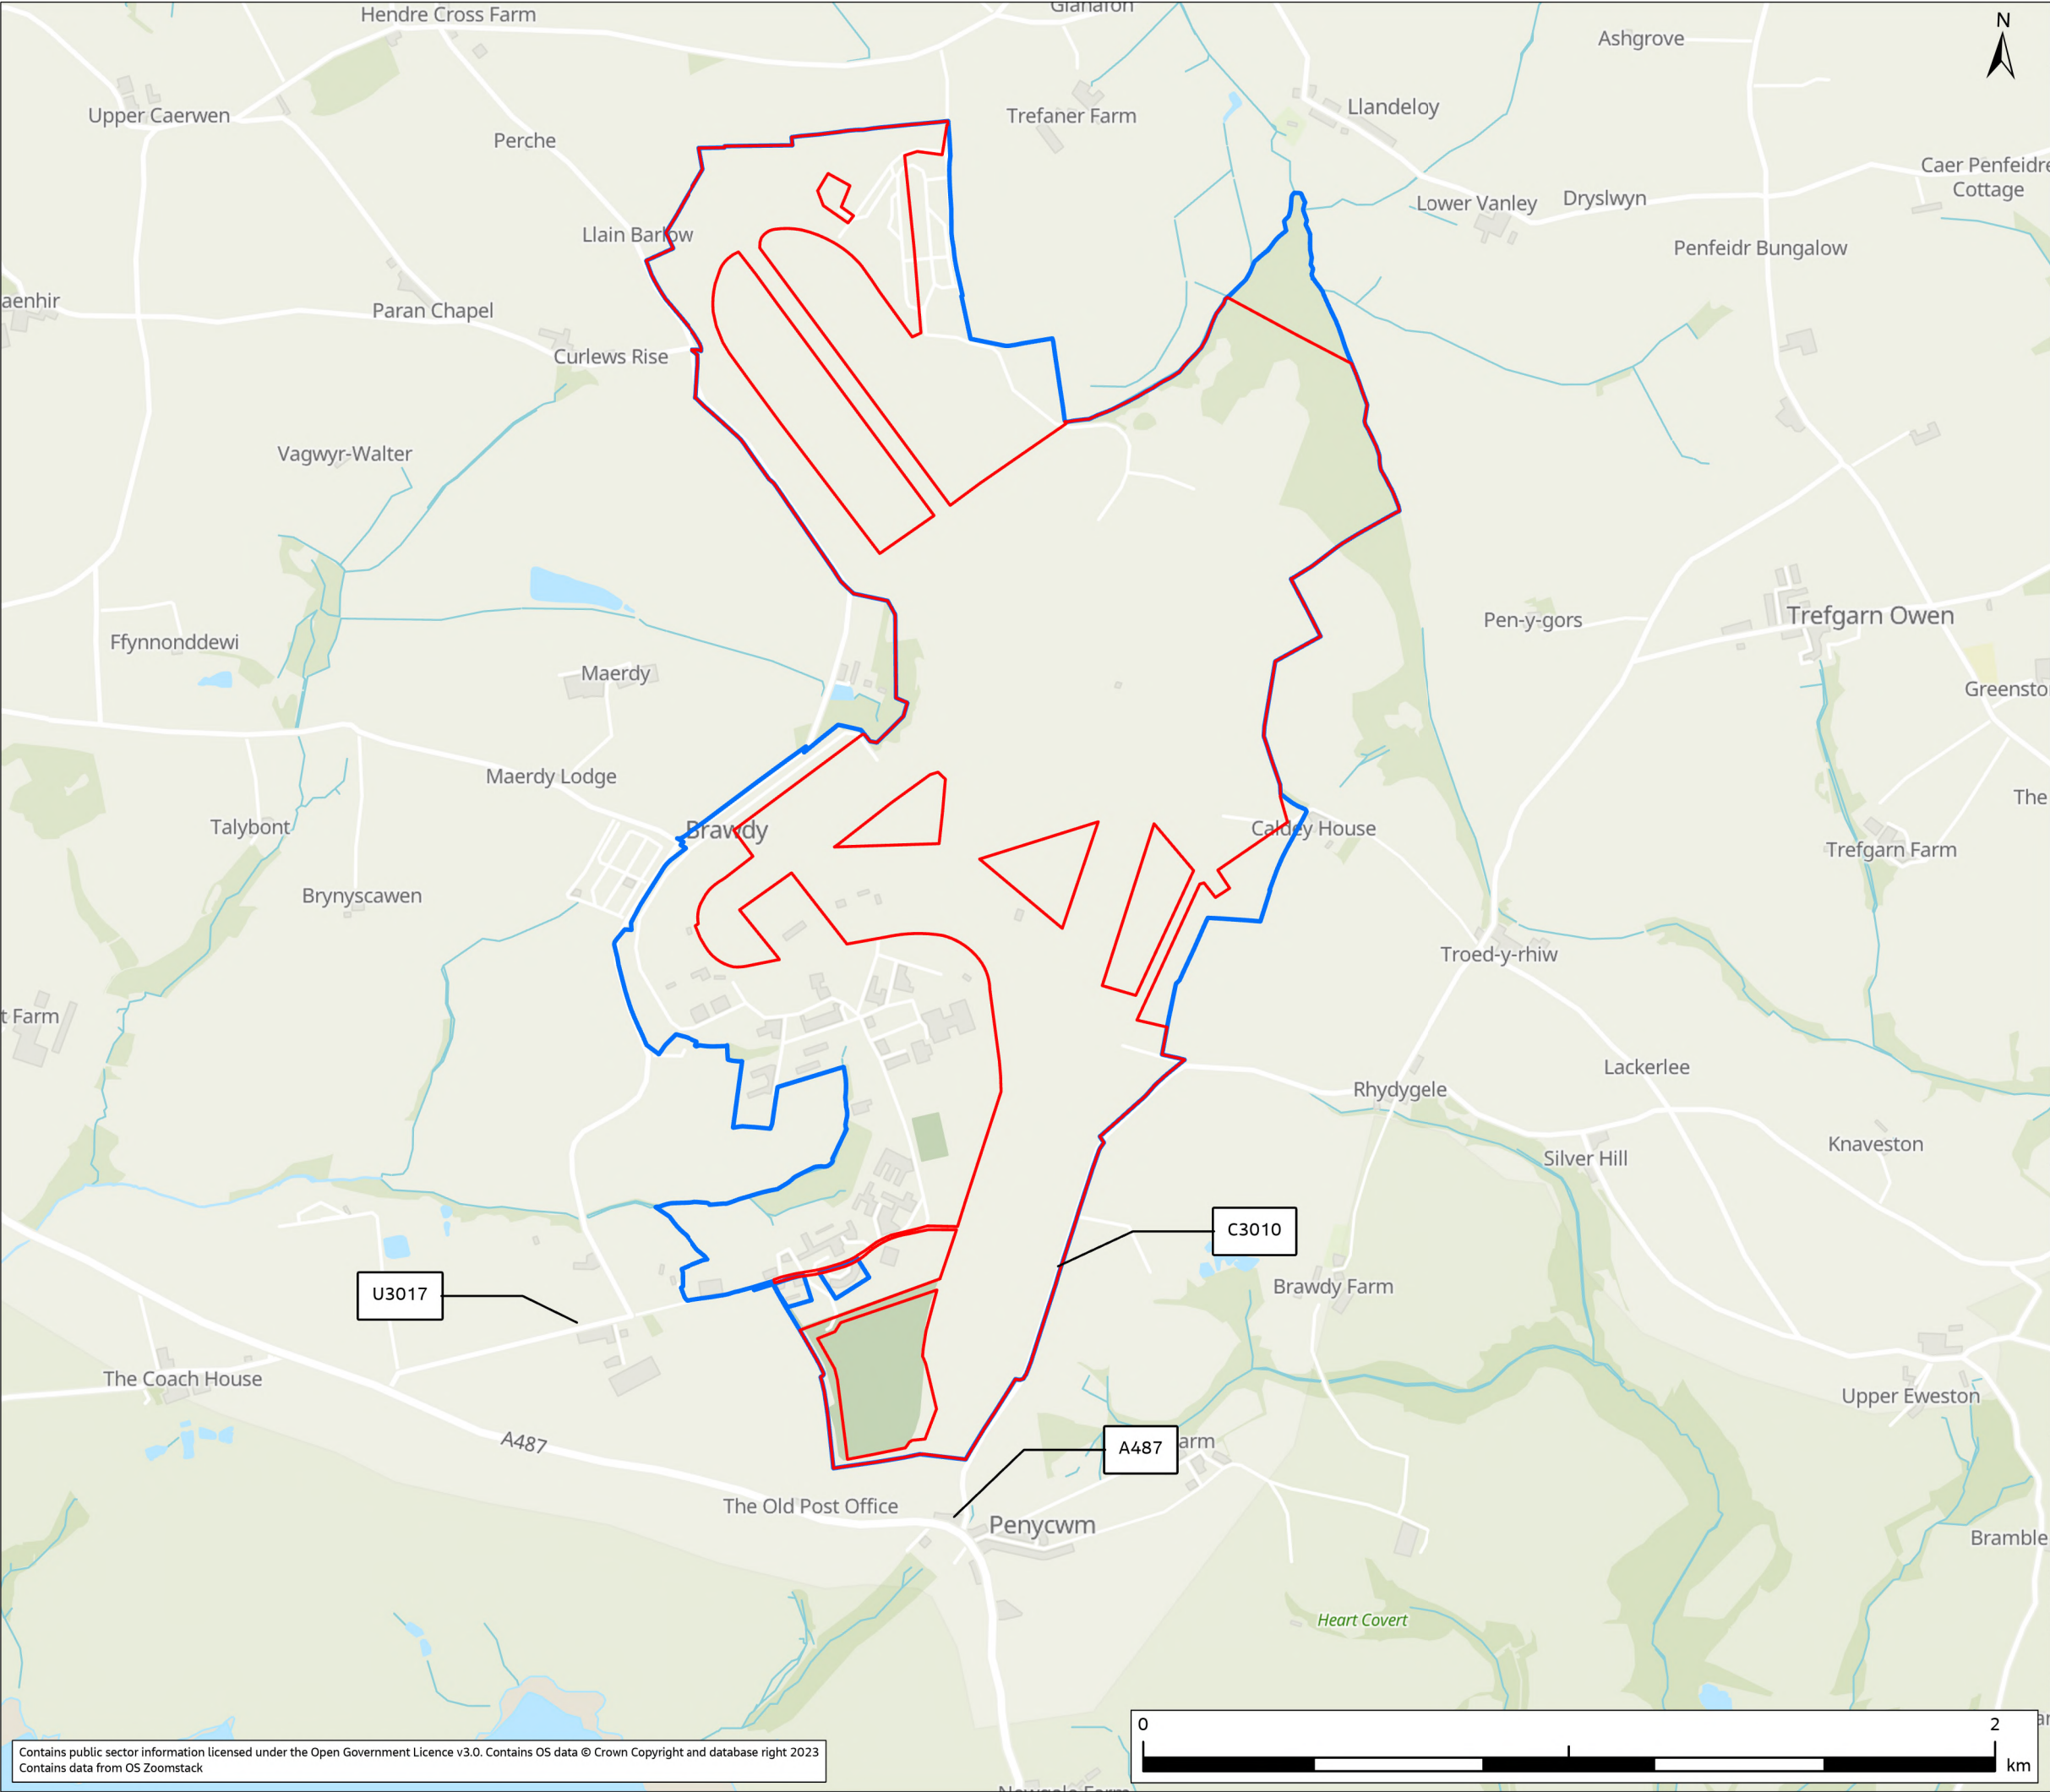


FIGURE 1.1

Legend

Application Site

Cawdor Barracks Site

P01	FEB 26	Draft for Pre-Application Consultation	CS	HN	DD	KW
Rev.	Date	Purpose of revision	Drawn	Check'd	Rev'd	Appr'd

Jacobs

Client

Ministry of Defence

Project

Project DARC - Cawdor Barracks

Drawing Title

Location of Proposed Development

Drawing Status

INITIAL ISSUE

Scale @ A3	1:15,000	DO NOT SCALE
Jacobs No.	B5007000	
Client No.		
Drawing No.		

© Copyright 2026 Jacobs U.K. Limited. The concepts and information contained in this document are the property of Jacobs. Use or copying of this document in whole or in part without the written permission of Jacobs constitutes an infringement of copyright. Limitation: This drawing has been prepared on behalf of, and for the exclusive use of Jacobs' Client, and is subject to, and issued in accordance with, the provisions of the contract between Jacobs and the Client. Jacobs accepts no liability or responsibility whatsoever for, or in respect of, any use of, or reliance upon, this drawing by any third party.

Contains public sector information licensed under the Open Government Licence v3.0. Contains OS data © Crown Copyright and database right 2023
Contains data from OS Zoomstack


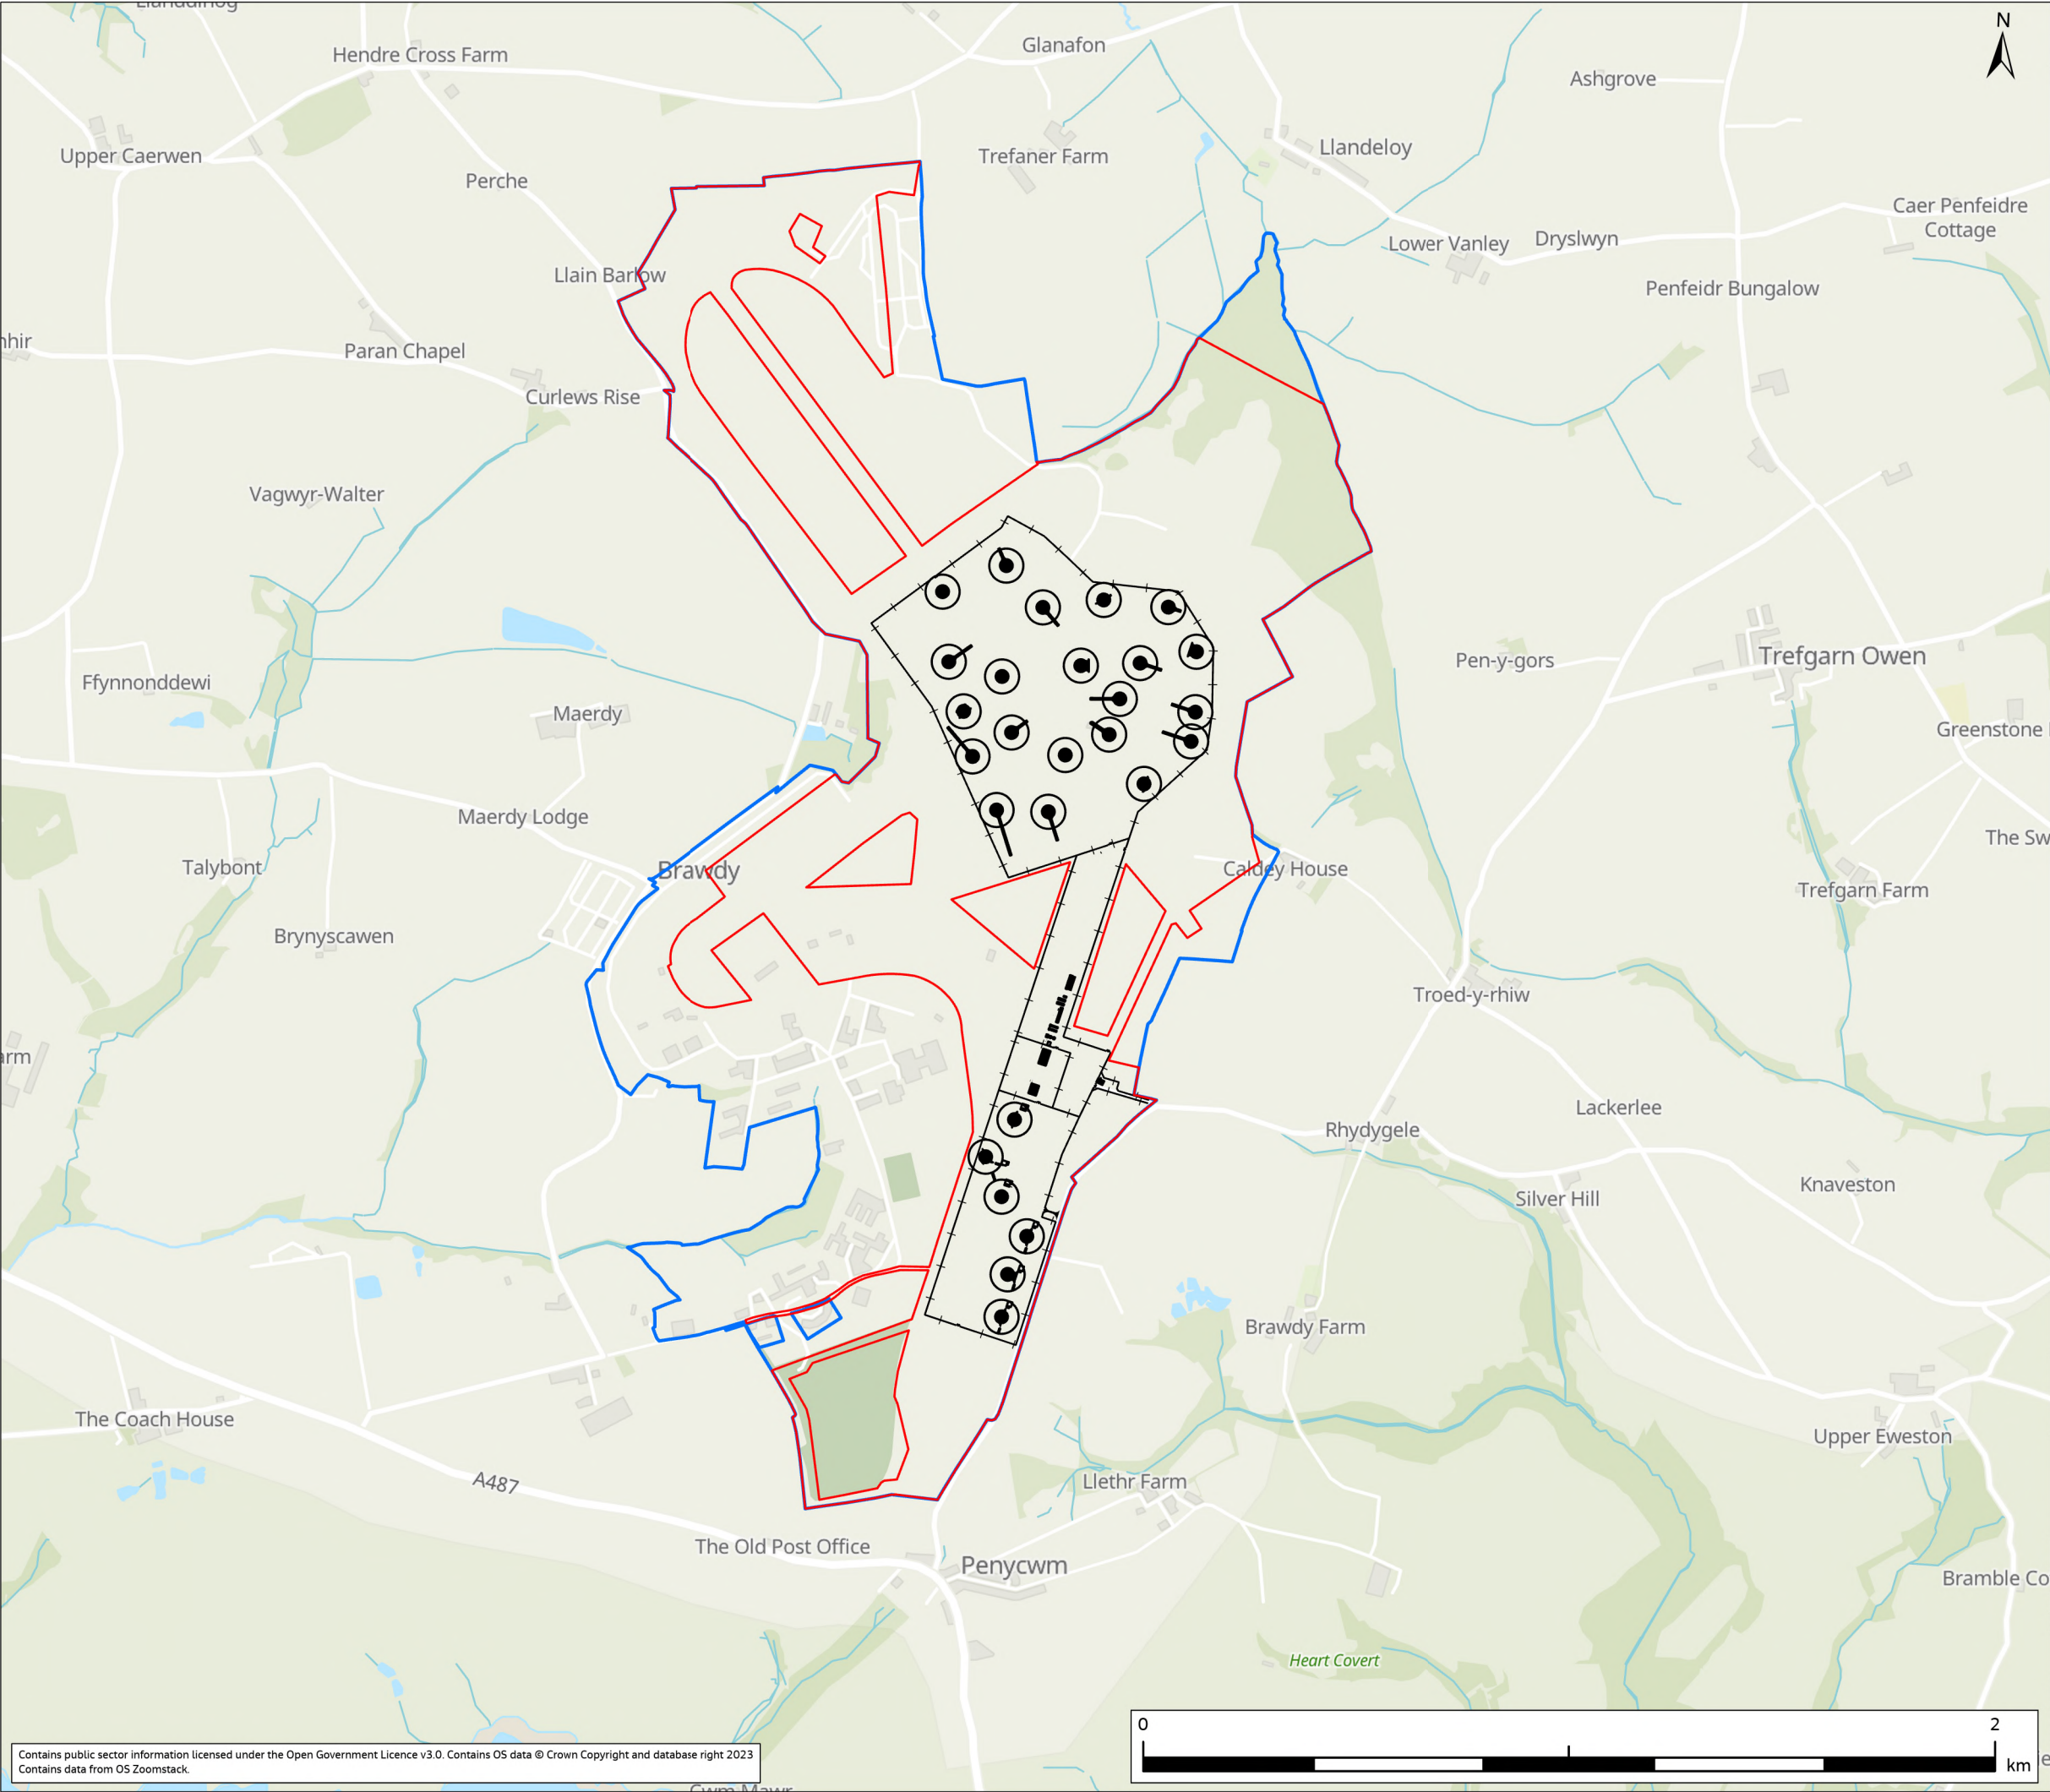


FIGURE 3.1

Legend

- Application Site
- Cawdor Barracks Site
- Proposed Layout
- Proposed Fences

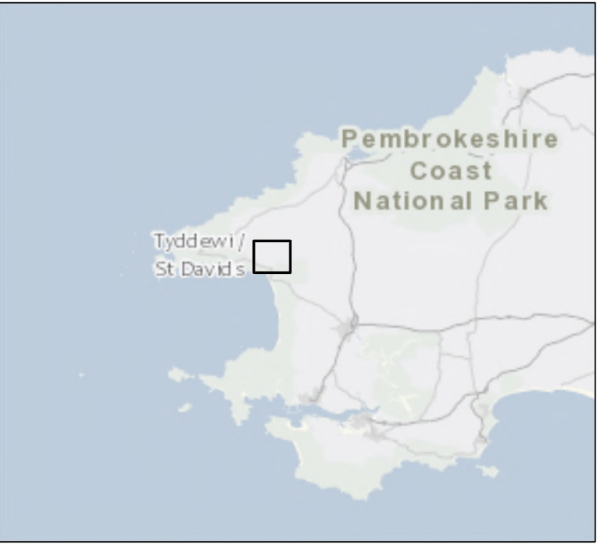

P01	FEB 26	Draft for Pre-Application Consultation	CS	HN	DD	KW
Rev.	Date	Purpose of revision	Drawn	Check'd	Rev'd	Appr'd

Jacobs

Client	 Ministry of Defence
--------	--

Project	Project DARC - Cawdor Barracks
---------	--------------------------------

Drawing Title	Proposed Development Overview
---------------	-------------------------------

Drawing Status	INITIAL ISSUE
----------------	---------------

Scale @ A3	1:15,000	DO NOT SCALE
------------	----------	--------------

Jacobs No.	B5007000
------------	----------

Client No.	
------------	--

Drawing No.	
-------------	--

© Copyright 2026 Jacobs U.K. Limited. The concepts and information contained in this document are the property of Jacobs. Use or copying of this document in whole or in part without the written permission of Jacobs constitutes an infringement of copyright.
Limitation: This drawing has been prepared on behalf of, and for the exclusive use of Jacobs' Client, and is subject to, and issued in accordance with, the provisions of the contract between Jacobs and the Client. Jacobs accepts no liability or responsibility whatsoever for, or in respect of, any use of, or reliance upon, this drawing by any third party.



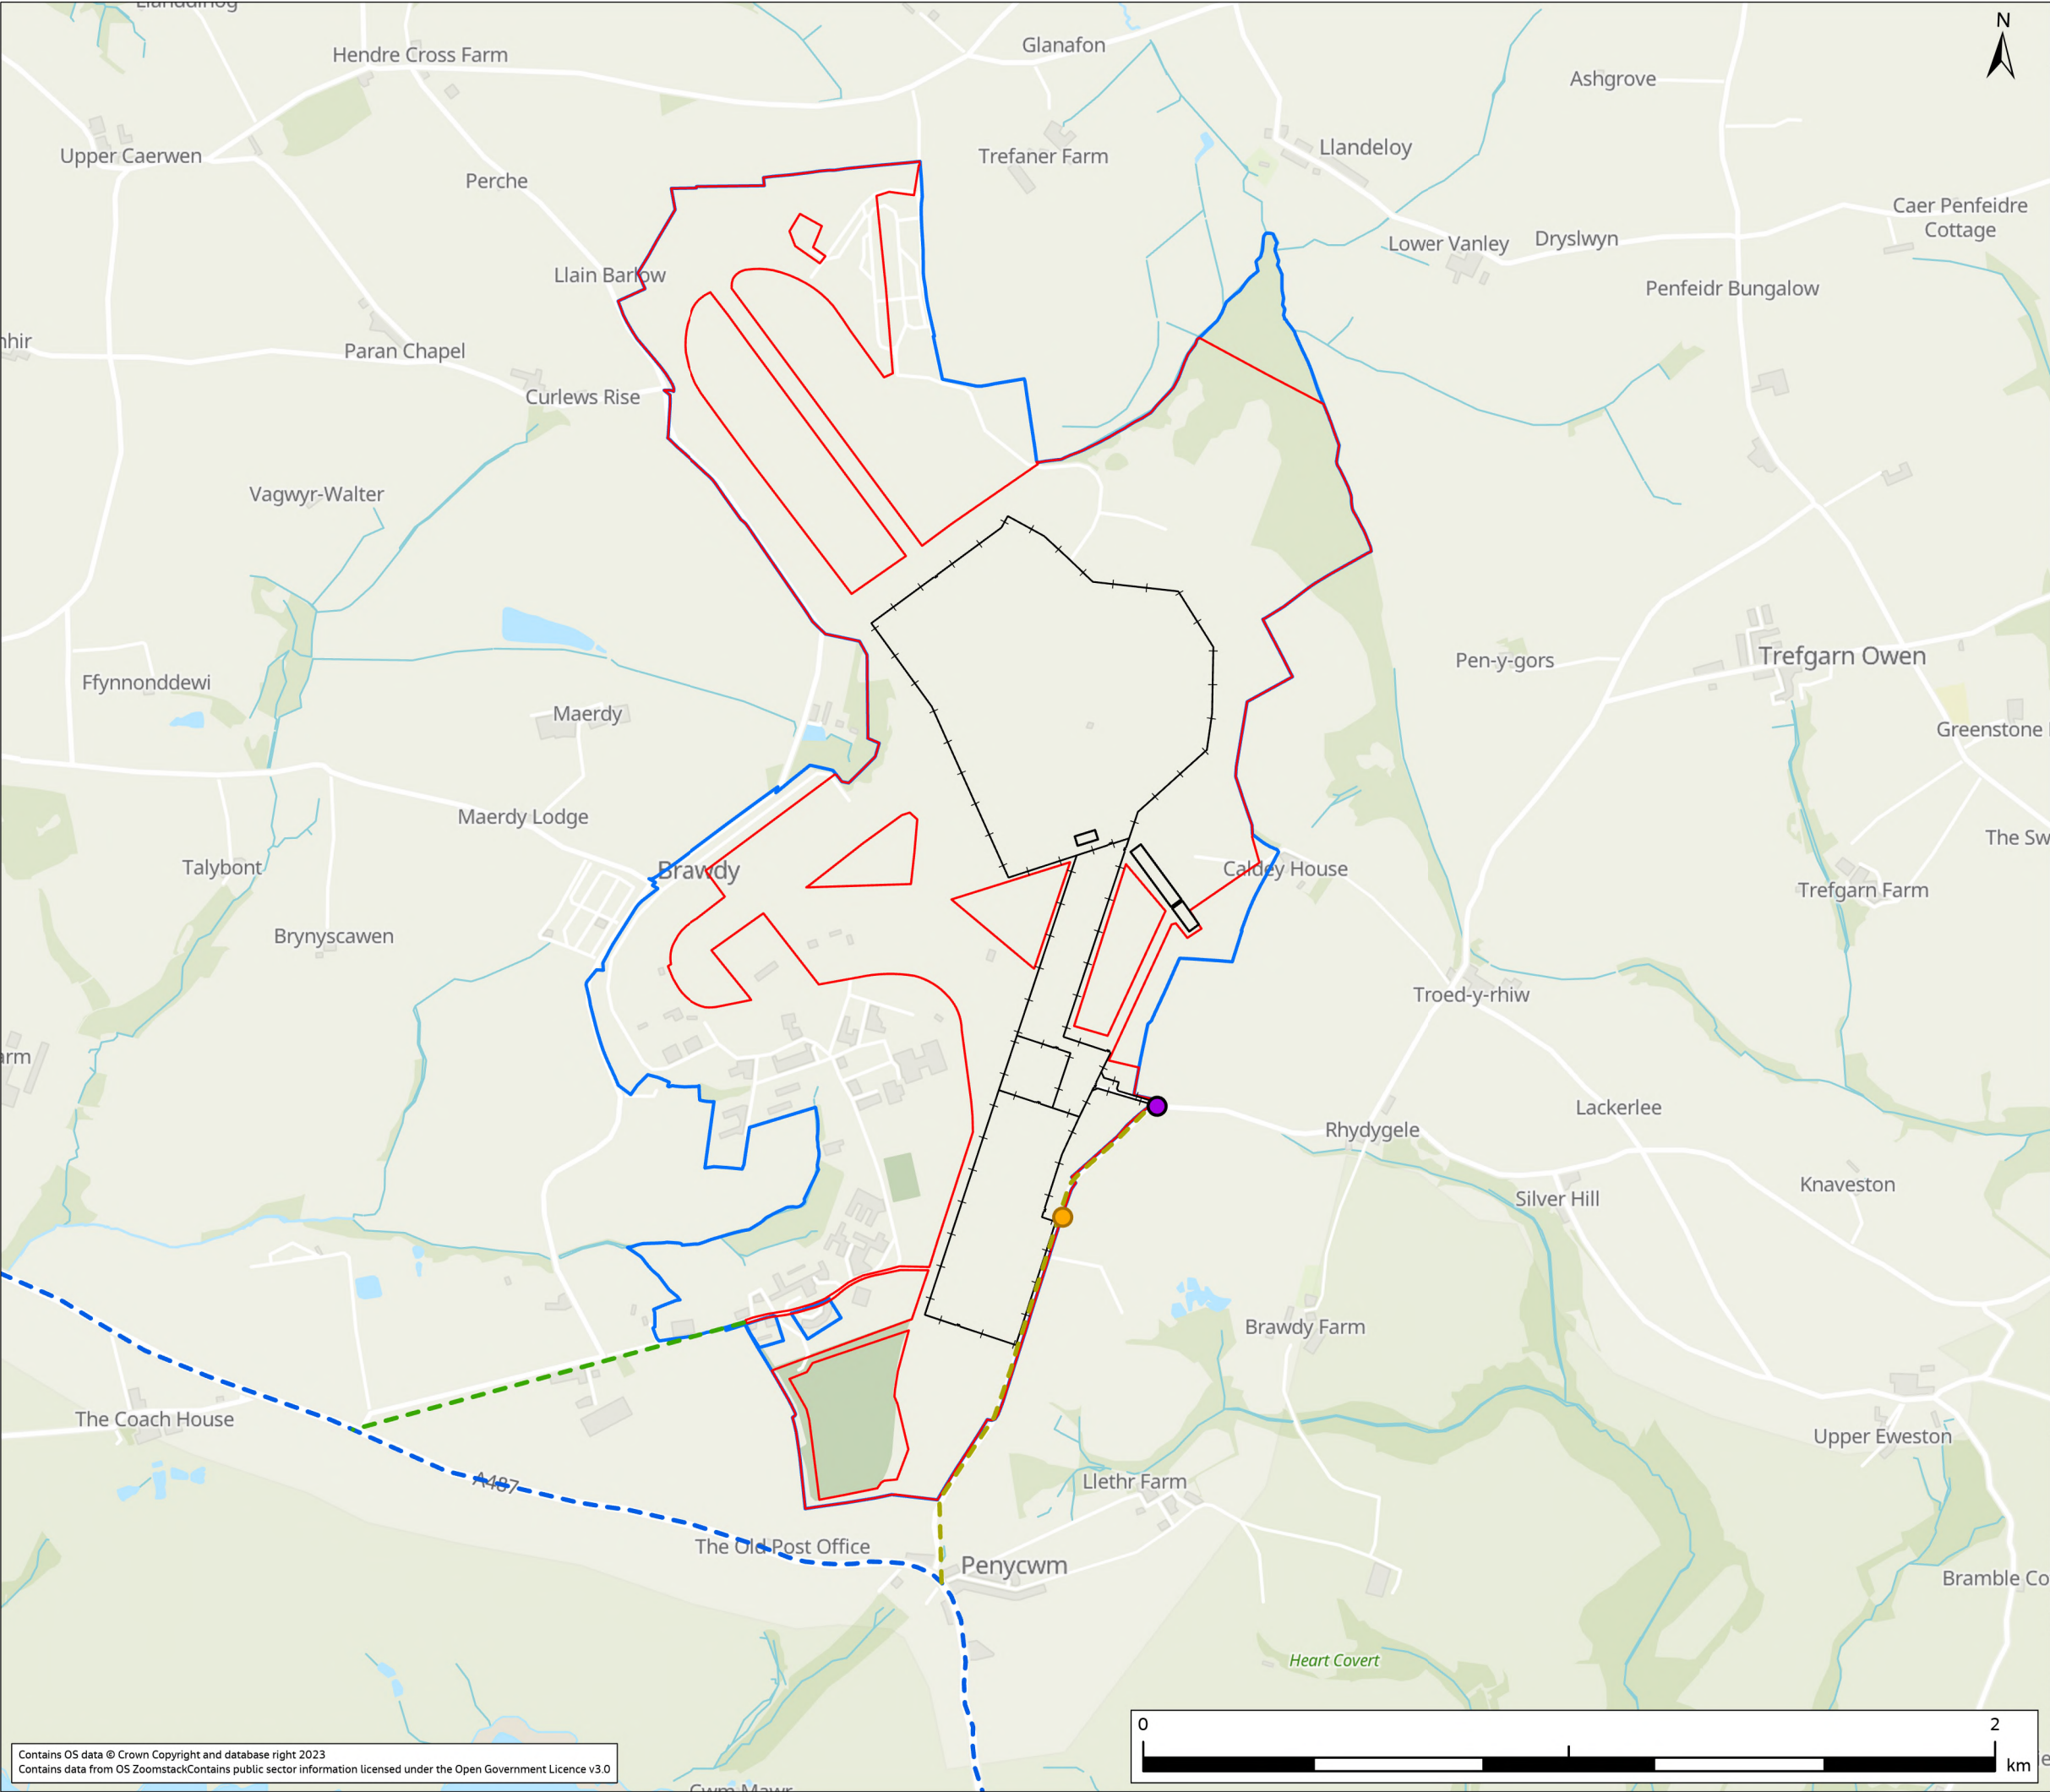


FIGURE 3.2

- Legend
- Application Site
 - Cawdor Barracks Site
 - Temporary Construction Buildings
 - Proposed Fences
 - Primary site access
 - Proposed temporary construction access

Routes of Interest

- A487
- C3010
- U3017



P01	FEB 26	Draft for Pre-Application Consultation	CS	HN	DD	KW
Rev.	Date	Purpose of revision	Drawn	Check'd	Rev'd	Appr'd

Jacobs

Client

Ministry of Defence

Project

Project DARC - Cawdor Barracks

Drawing Title

Proposed Construction Overview

Drawing Status

INITIAL ISSUE

Scale @ A3

1:15,000

DO NOT SCALE

Jacobs No.


B5007000

Client No.

Drawing No.

© Copyright 2026 Jacobs U.K. Limited. The concepts and information contained in this document are the property of Jacobs. Use or copying of this document in whole or in part without the written permission of Jacobs constitutes an infringement of copyright. Limitation: This drawing has been prepared on behalf of, and for the exclusive use of Jacobs' Client, and is subject to, and issued in accordance with, the provisions of the contract between Jacobs and the Client. Jacobs accepts no liability or responsibility whatsoever for, or in respect of, any use of, or reliance upon, this drawing by any third party.

FIGURE 3.3

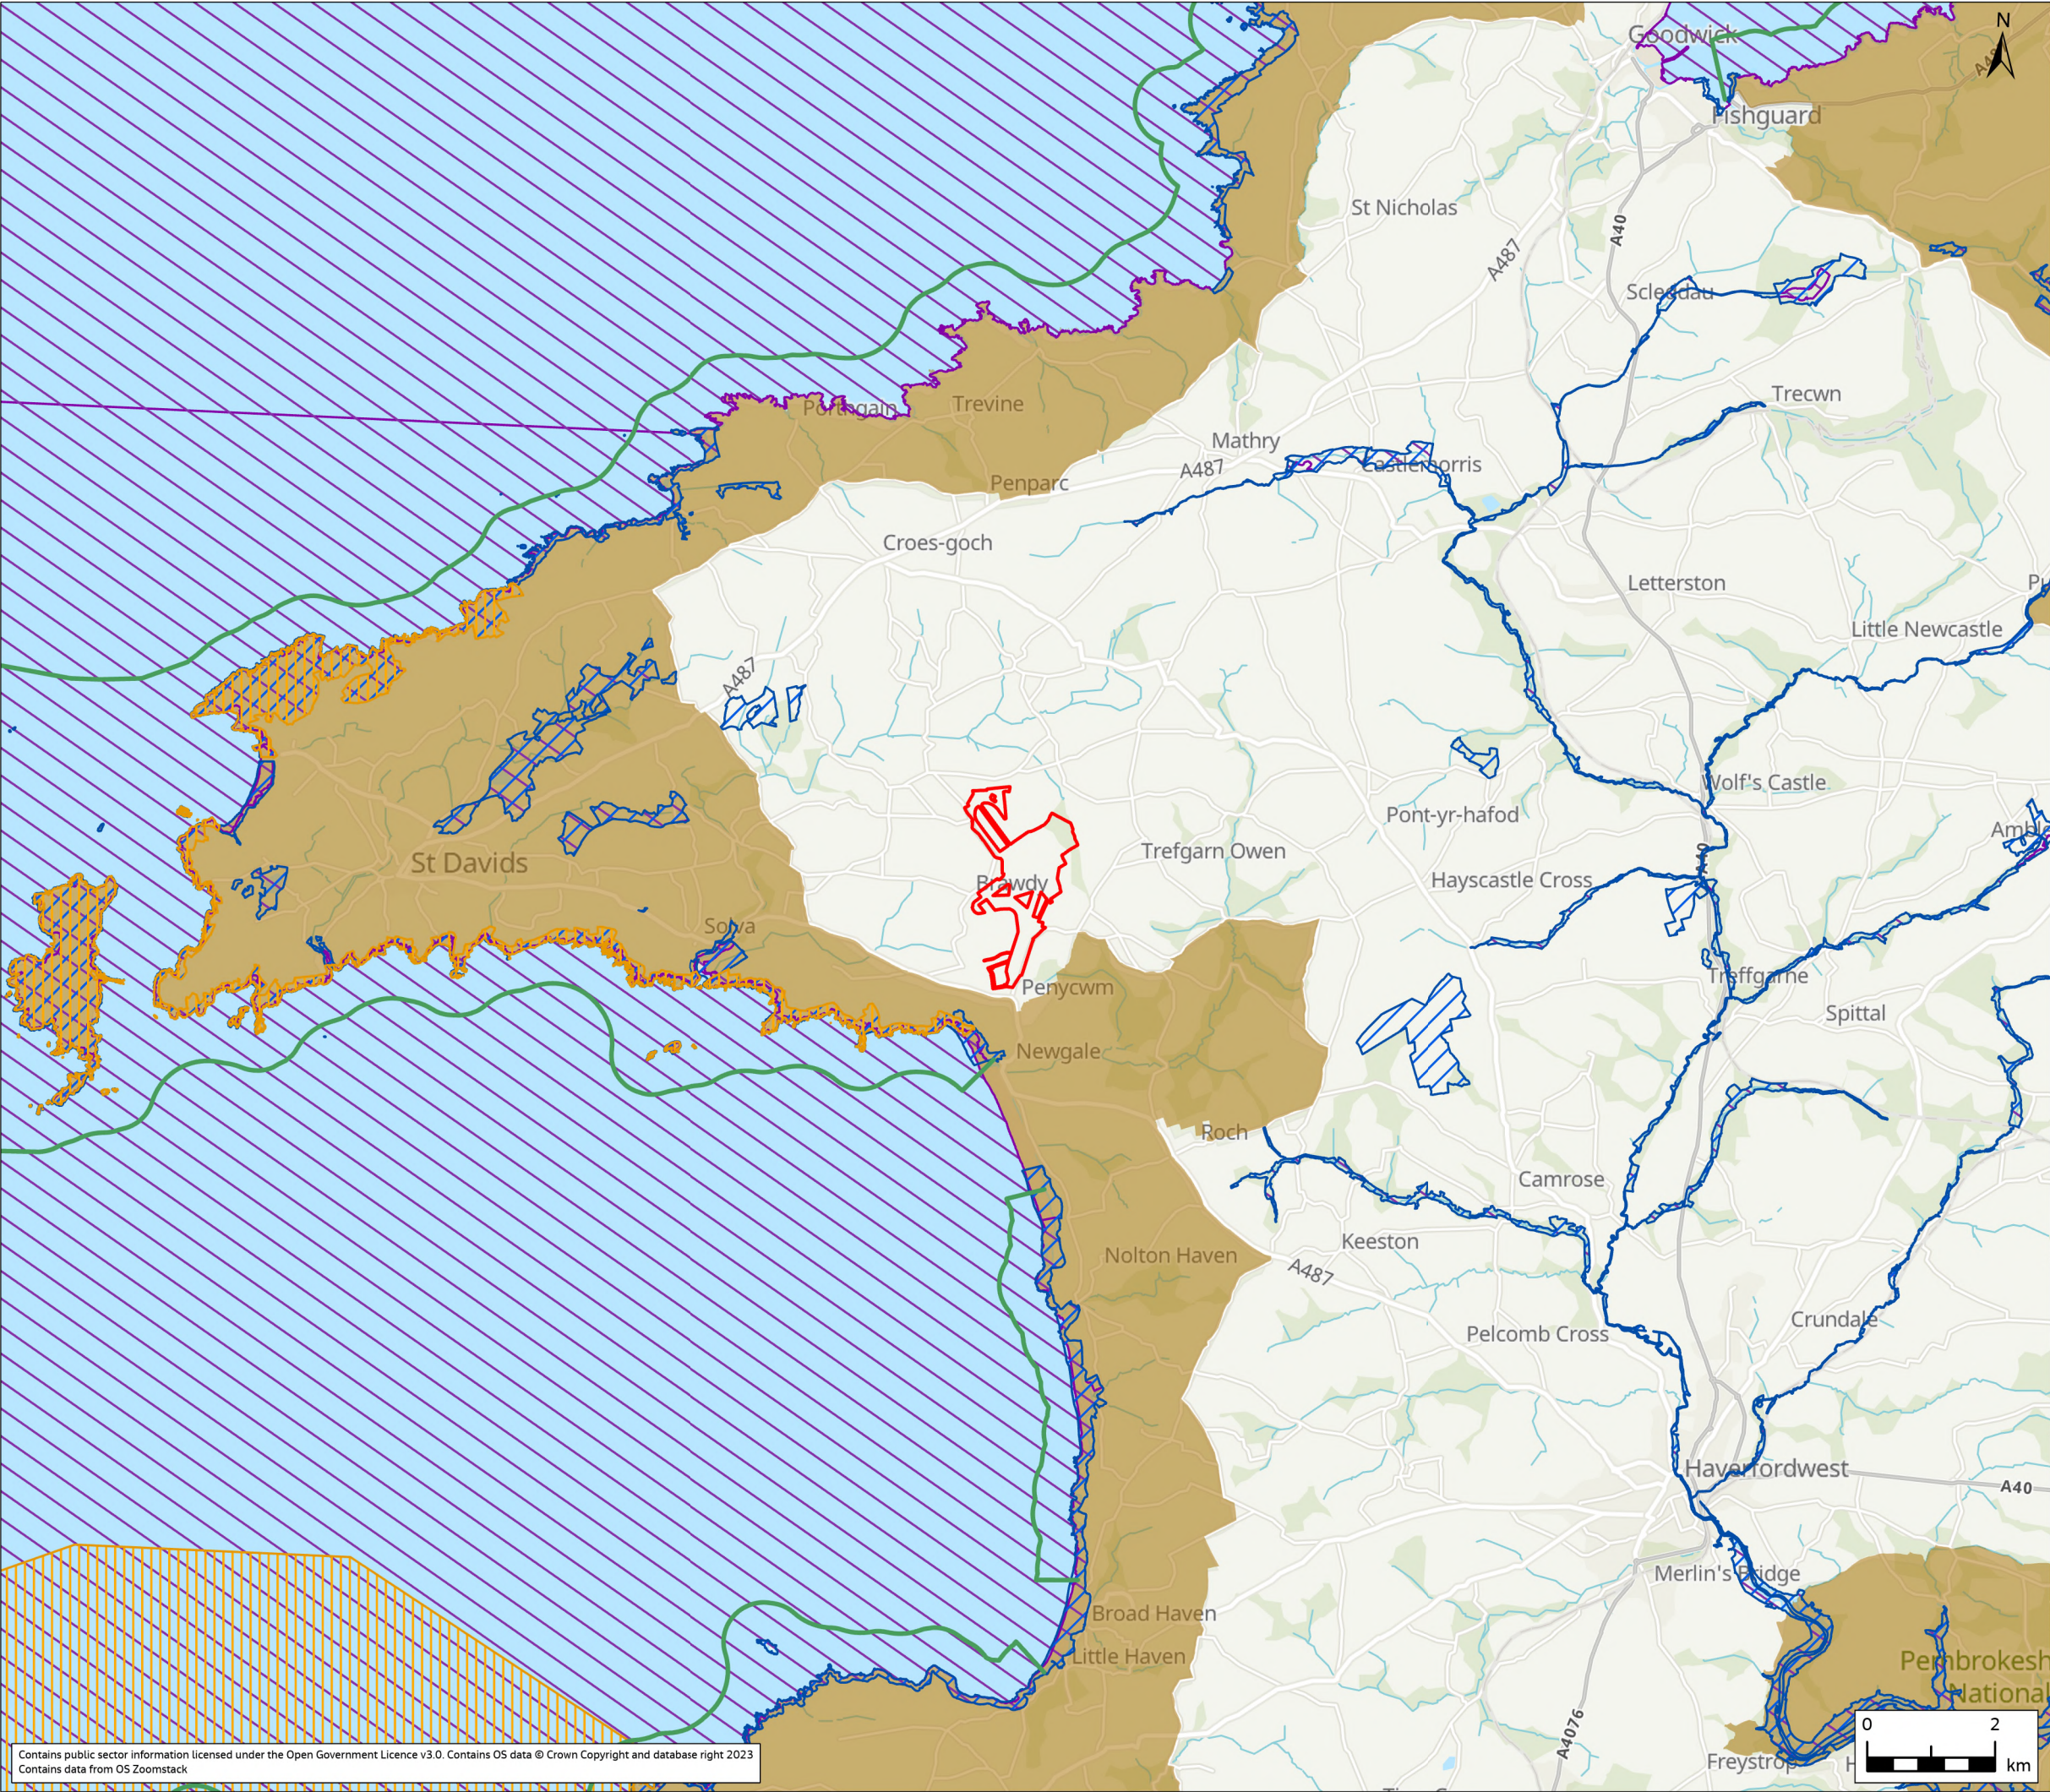

Legend

- Application Site
- Sites of Special Scientific Interest
- Special Areas of Conservation
- Special Protection Areas
- Heritage Coast
- National Parks

P01	FEB 26	Draft for Pre-Application Consultation	CS	HN	DD	KW
Rev.	Date	Purpose of revision	Drawn	Check'd	Rev'd	Appr'd

Jacobs

Client

Ministry of Defence

Project

Project DARC - Cawdor Barracks

Drawing Title

General Constraints Plan

Drawing Status

INITIAL ISSUE

Scale @ A3	1:100,000	DO NOT SCALE
Jacobs No.	B5007000	
Client No.		
Drawing No.		

© Copyright 2026 Jacobs U.K. Limited. The concepts and information contained in this document are the property of Jacobs. Use or copying of this document in whole or in part without the written permission of Jacobs constitutes an infringement of copyright. Limitation: This drawing has been prepared on behalf of, and for the exclusive use of Jacobs' Client, and is subject to, and issued in accordance with, the provisions of the contract between Jacobs and the Client. Jacobs accepts no liability or responsibility whatsoever for, or in respect of, any use of, or reliance upon, this drawing by any third party.

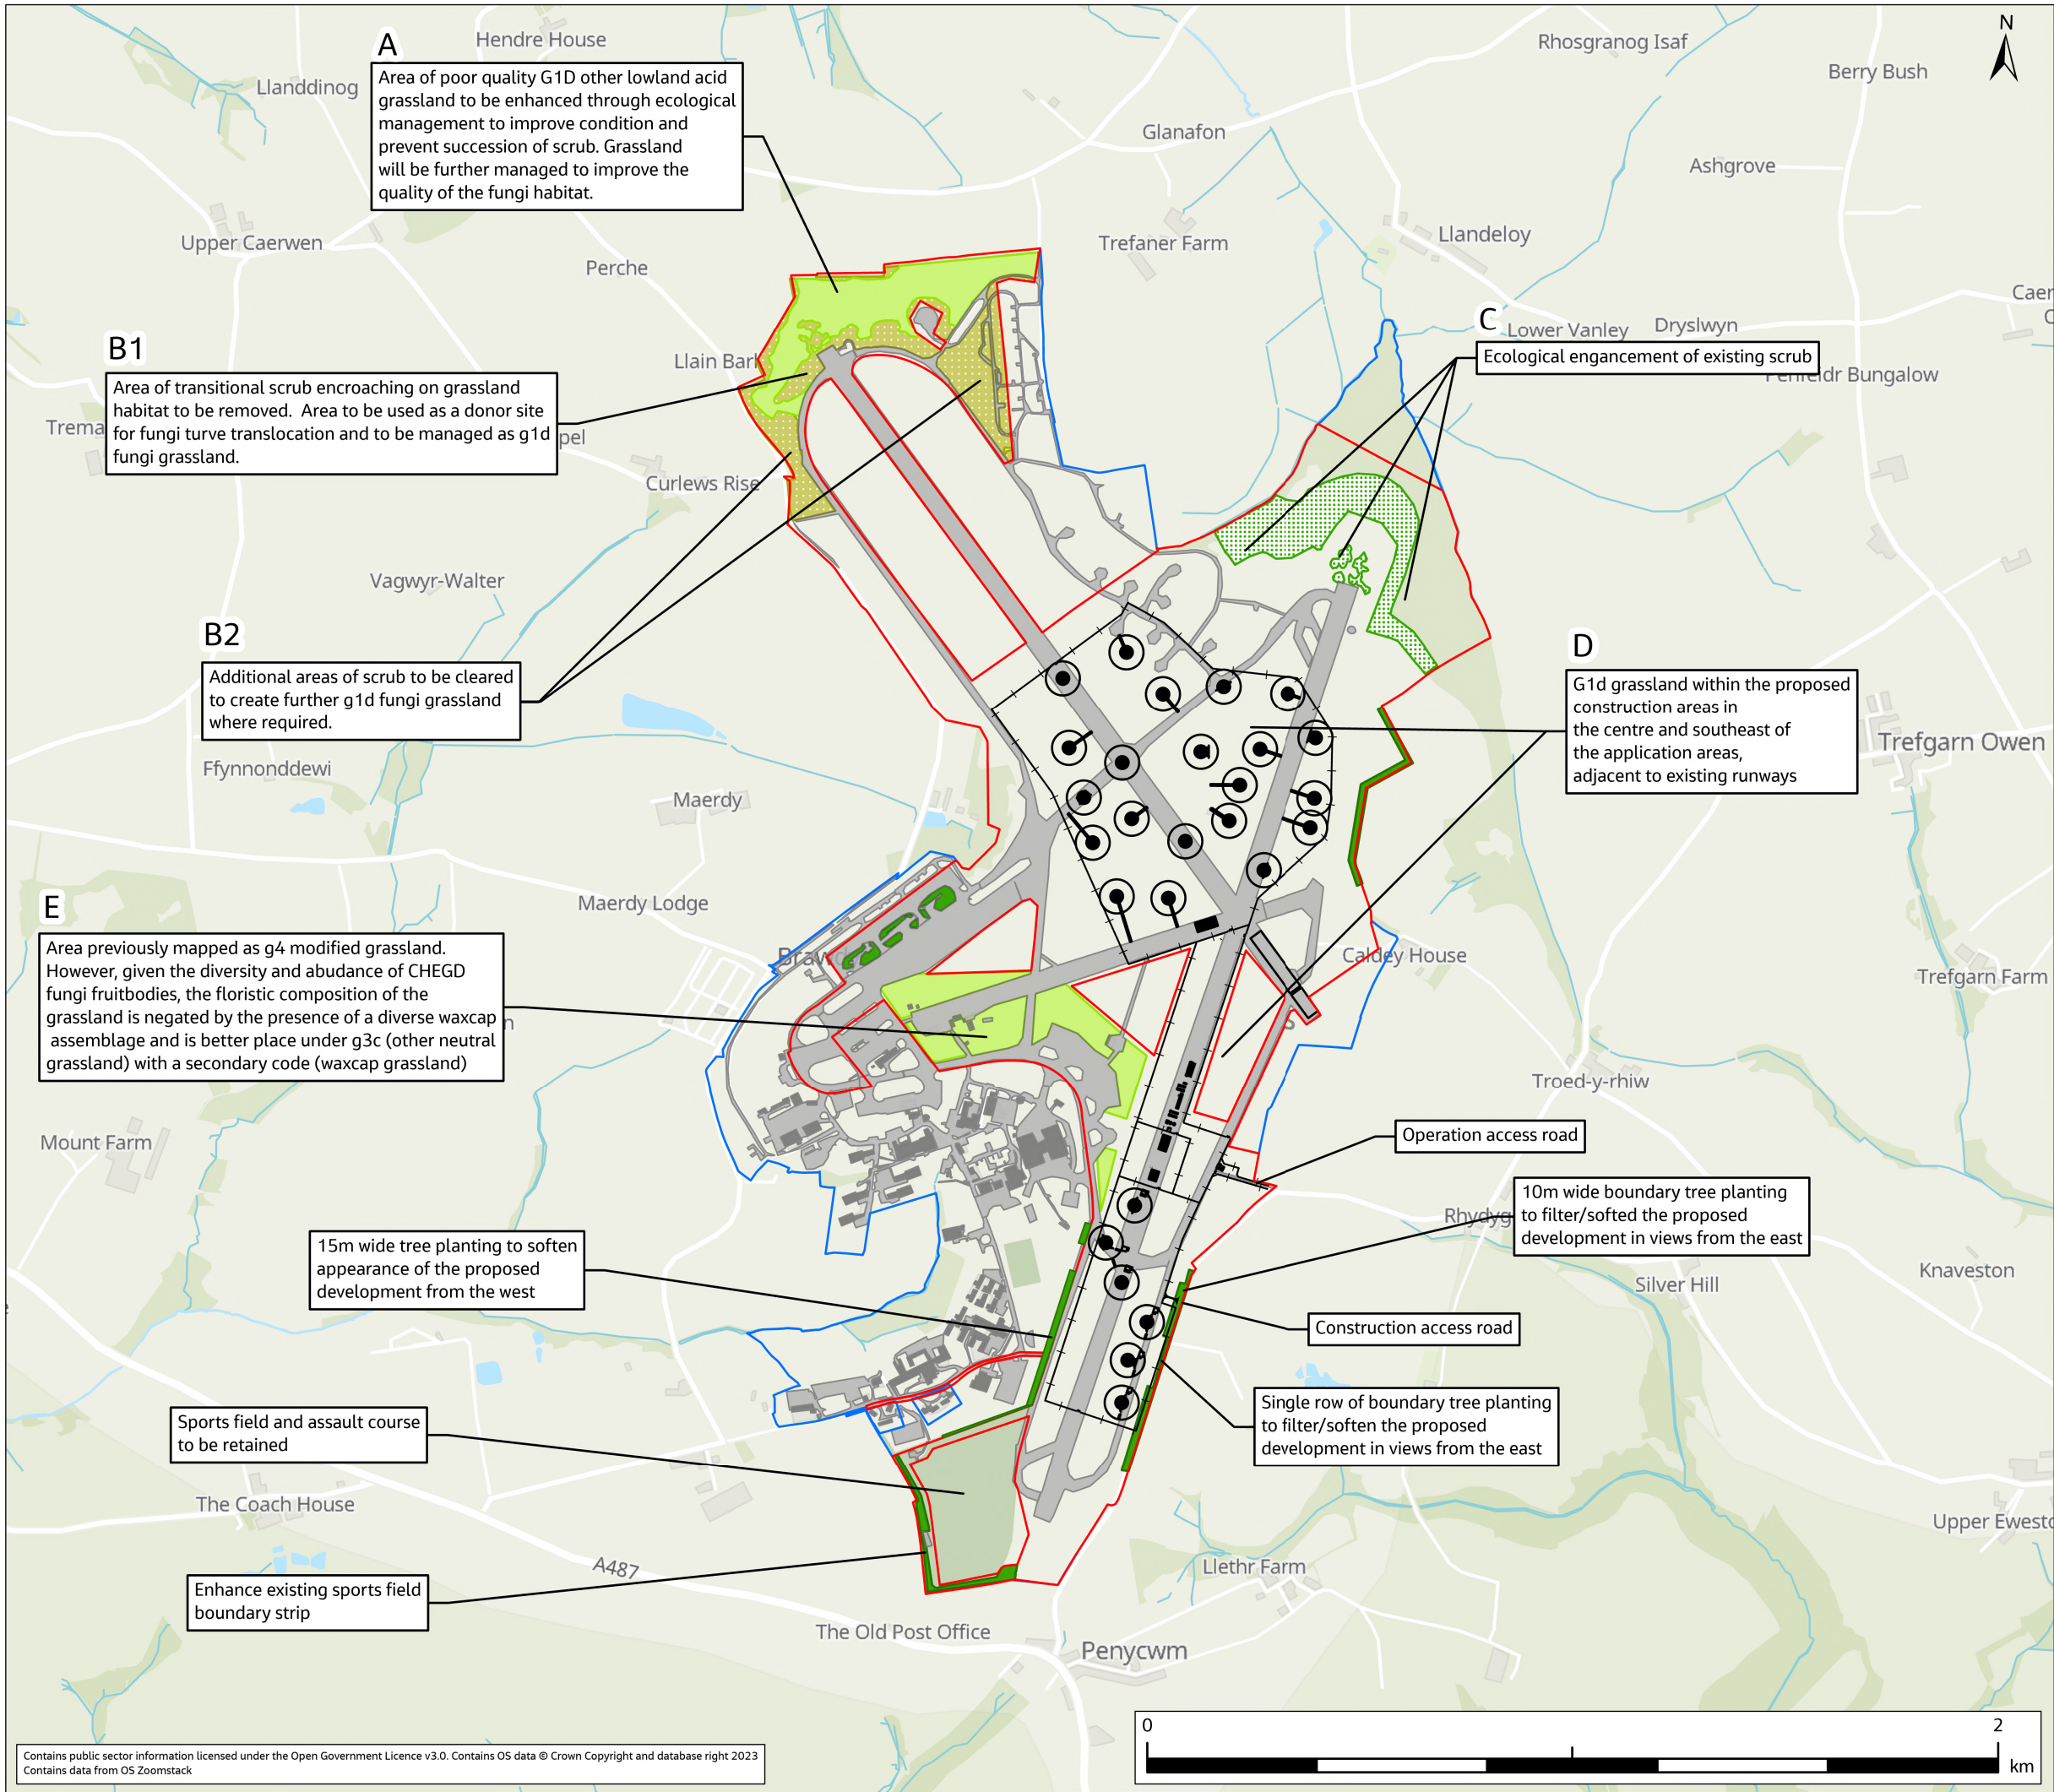


FIGURE 3.4

- Legend
- Application Site
 - Ownership Boundary
 - Proposed Layout
 - Proposed Fences
 - Existing Buildings
 - Hard Surfaces (Existing and Proposed)
 - Potential Fungi Grassland Receptor Area
 - Existing Lower Quality Fungi Grassland to be Enhanced Through Management
 - Habitat Enhancement Area to Include Scrub Management and Creation of Reptile Hibernaculum
 - Target Areas for Proposed Tree Planting



P01	FEB 26	Draft for Pre-Application Consultation	CS	LS	DD	KW
Rev.	Date	Purpose of revision	Drawn	Check'd	Rev'd	Appr'd

Jacobs

Client
Ministry of Defence

Project
Project DARC - Cawdor Barracks

Drawing Title
Landscape and Ecology Proposals Plan

Drawing Status
INITIAL ISSUE

Scale @ A3
1:15,000
DO NOT SCALE


Jacobs No.
B5007000

Client No.


Drawing No.

© Copyright 2026 Jacobs U.K. Limited. The concepts and information contained in this document are the property of Jacobs. Use or copying of this document in whole or in part without the written permission of Jacobs constitutes an infringement of copyright. Limitation: This drawing has been prepared on behalf of, and for the exclusive use of Jacobs' Client, and is subject to, and issued in accordance with, the provisions of the contract between Jacobs and the Client. Jacobs accepts no liability or responsibility whatsoever for, or in respect of, any use of, or reliance upon, this drawing by any third party.


Layout 1 - Conceptual Layout Plan August 2023

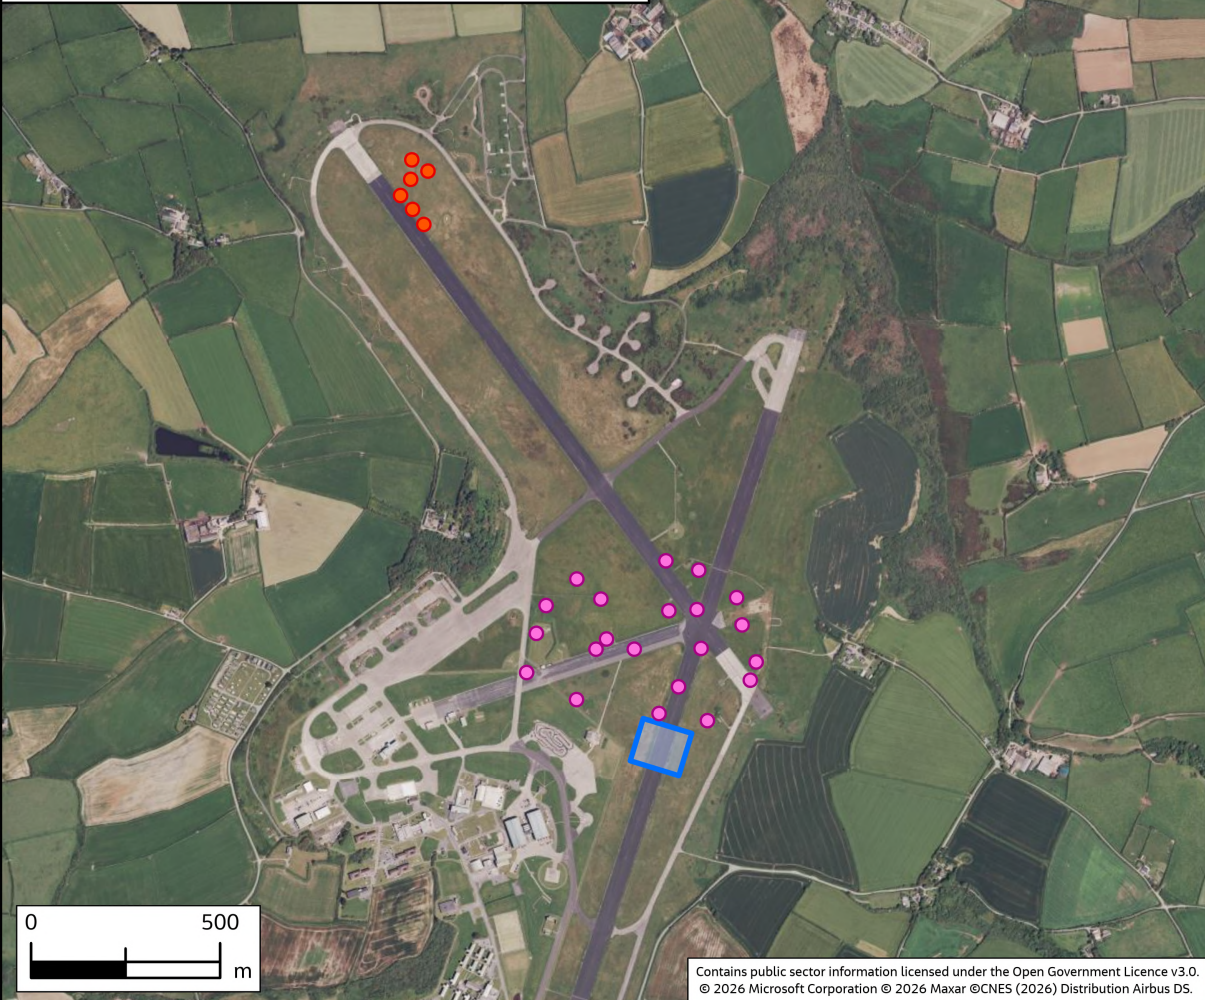

Layout 2 - Conceptual Layout Plan February 2024

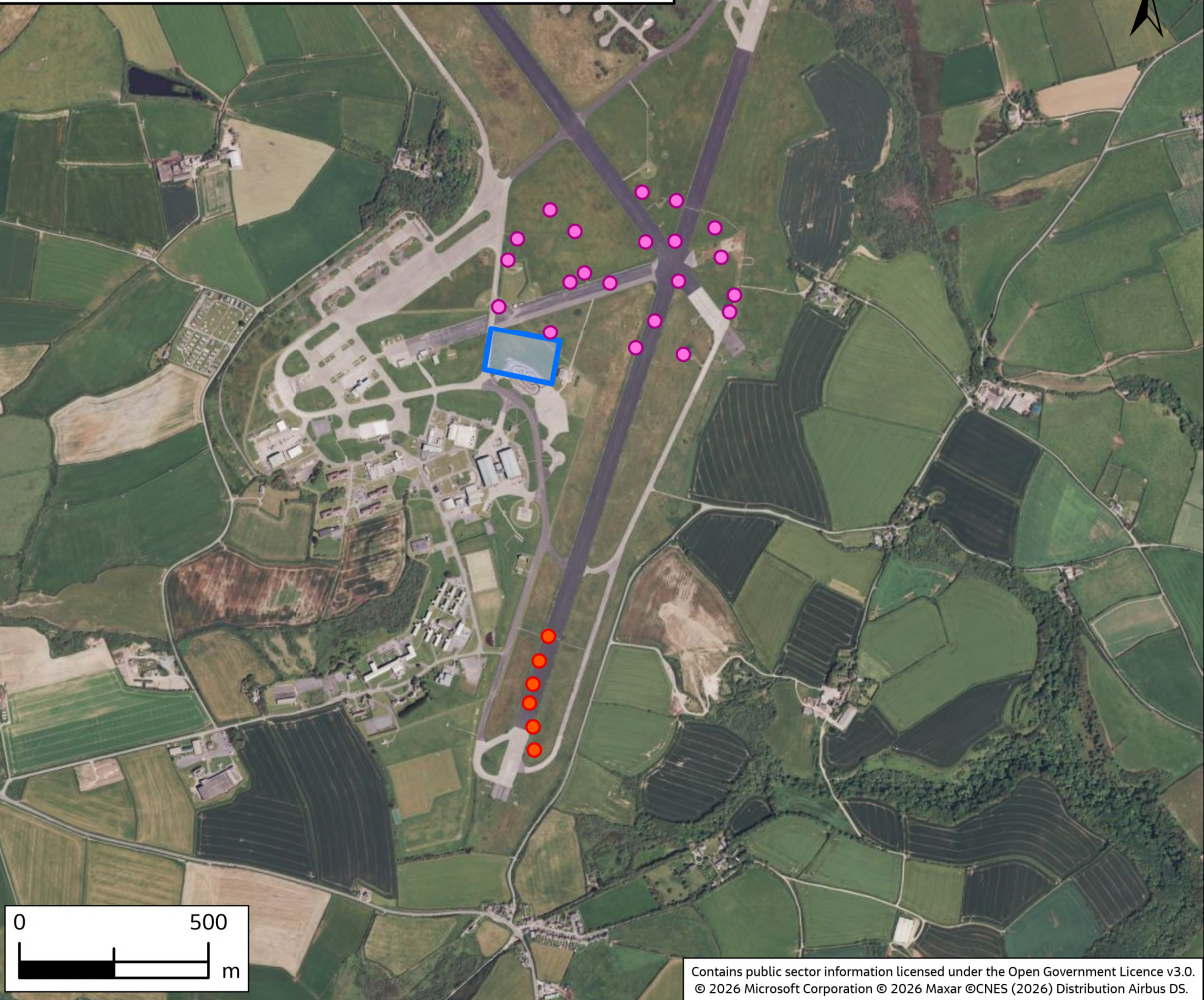

Layout 3 - Conceptual Layout Plan December 2024

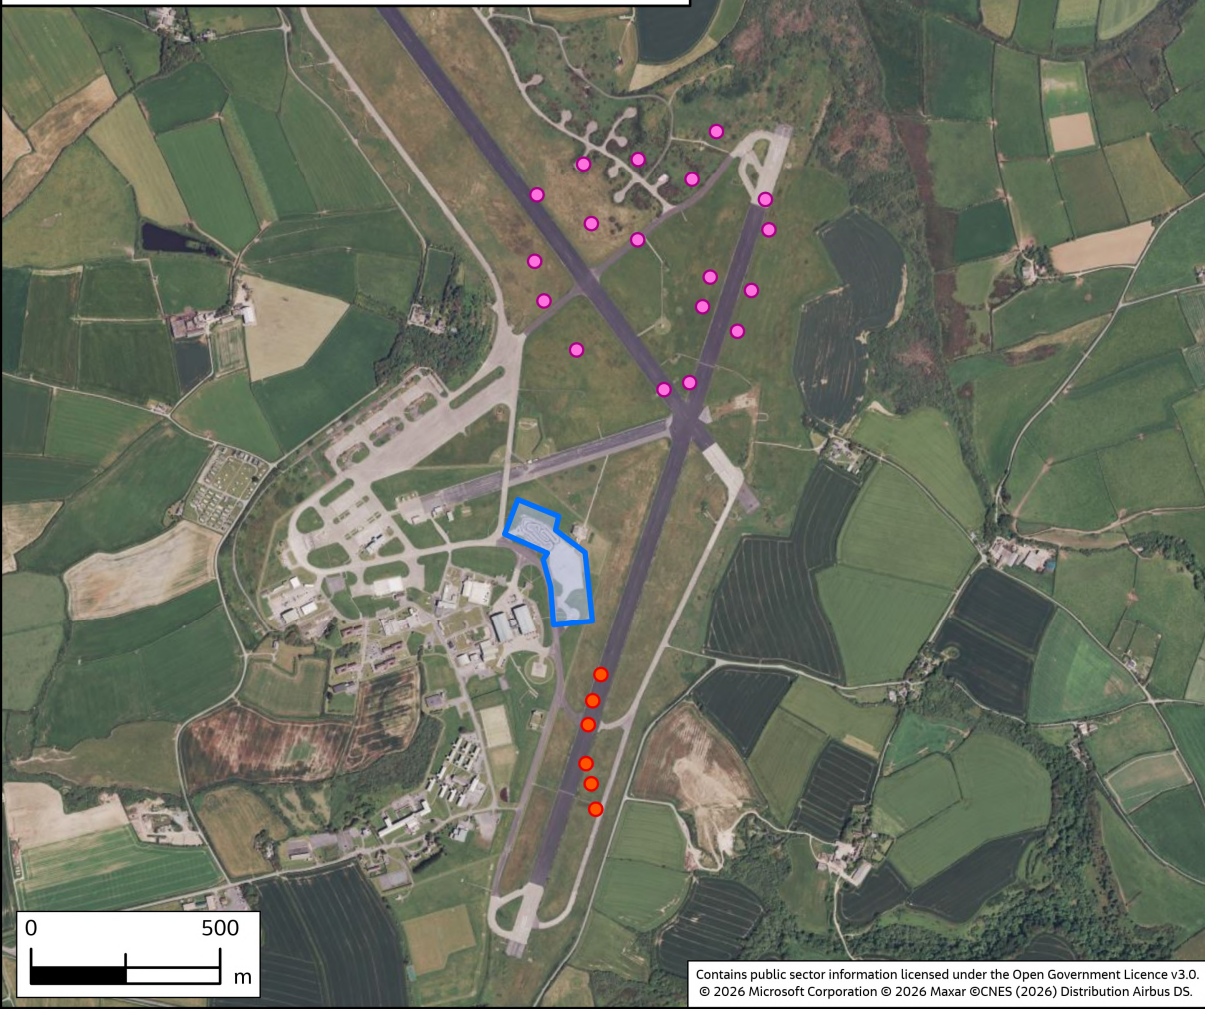

Layout 4 - Conceptual Layout Plan January 2025

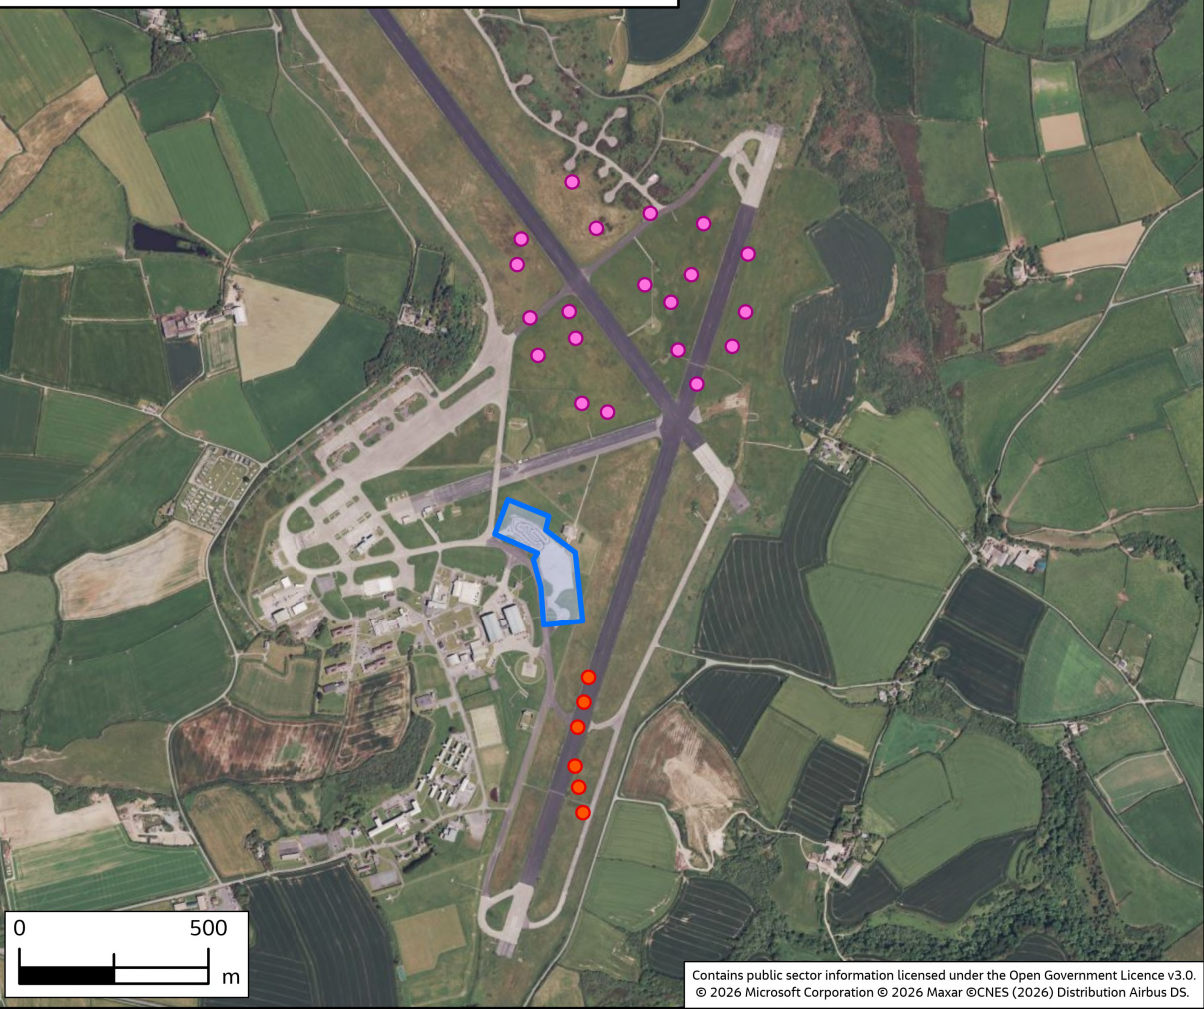


FIGURE 4.1

- Legend
- Ops Areas
 - Rx Antenna
 - Tx Antenna



P01	FEB 26	Draft for Pre-Application Consultation	CS	HN	DD	KW
Rev.	Date	Purpose of revision	Drawn	Check'd	Rev'd	Appr'd

Jacobs

Client	 Ministry of Defence
--------	--

Project	Project DARC - Cawdor Barracks
---------	--------------------------------

Drawing Title	Conceptual Layout Plans
---------------	-------------------------

Drawing Status	INITIAL ISSUE
----------------	---------------

Scale @ A3	1:20,000	DO NOT SCALE
------------	----------	--------------

Jacobs No.	B5007000
------------	----------

Client No.	
------------	--

Drawing No.	
-------------	--

© Copyright 2026 Jacobs U.K. Limited. The concepts and information contained in this document are the property of Jacobs. Use or copying of this document in whole or in part without the written permission of Jacobs constitutes an infringement of copyright. Limitation: This drawing has been prepared on behalf of, and for the exclusive use of Jacobs' Client, and is subject to, and issued in accordance with, the provisions of the contract between Jacobs and the Client. Jacobs accepts no liability or responsibility whatsoever for, or in respect of, any use of, or reliance upon, this drawing by any third party.