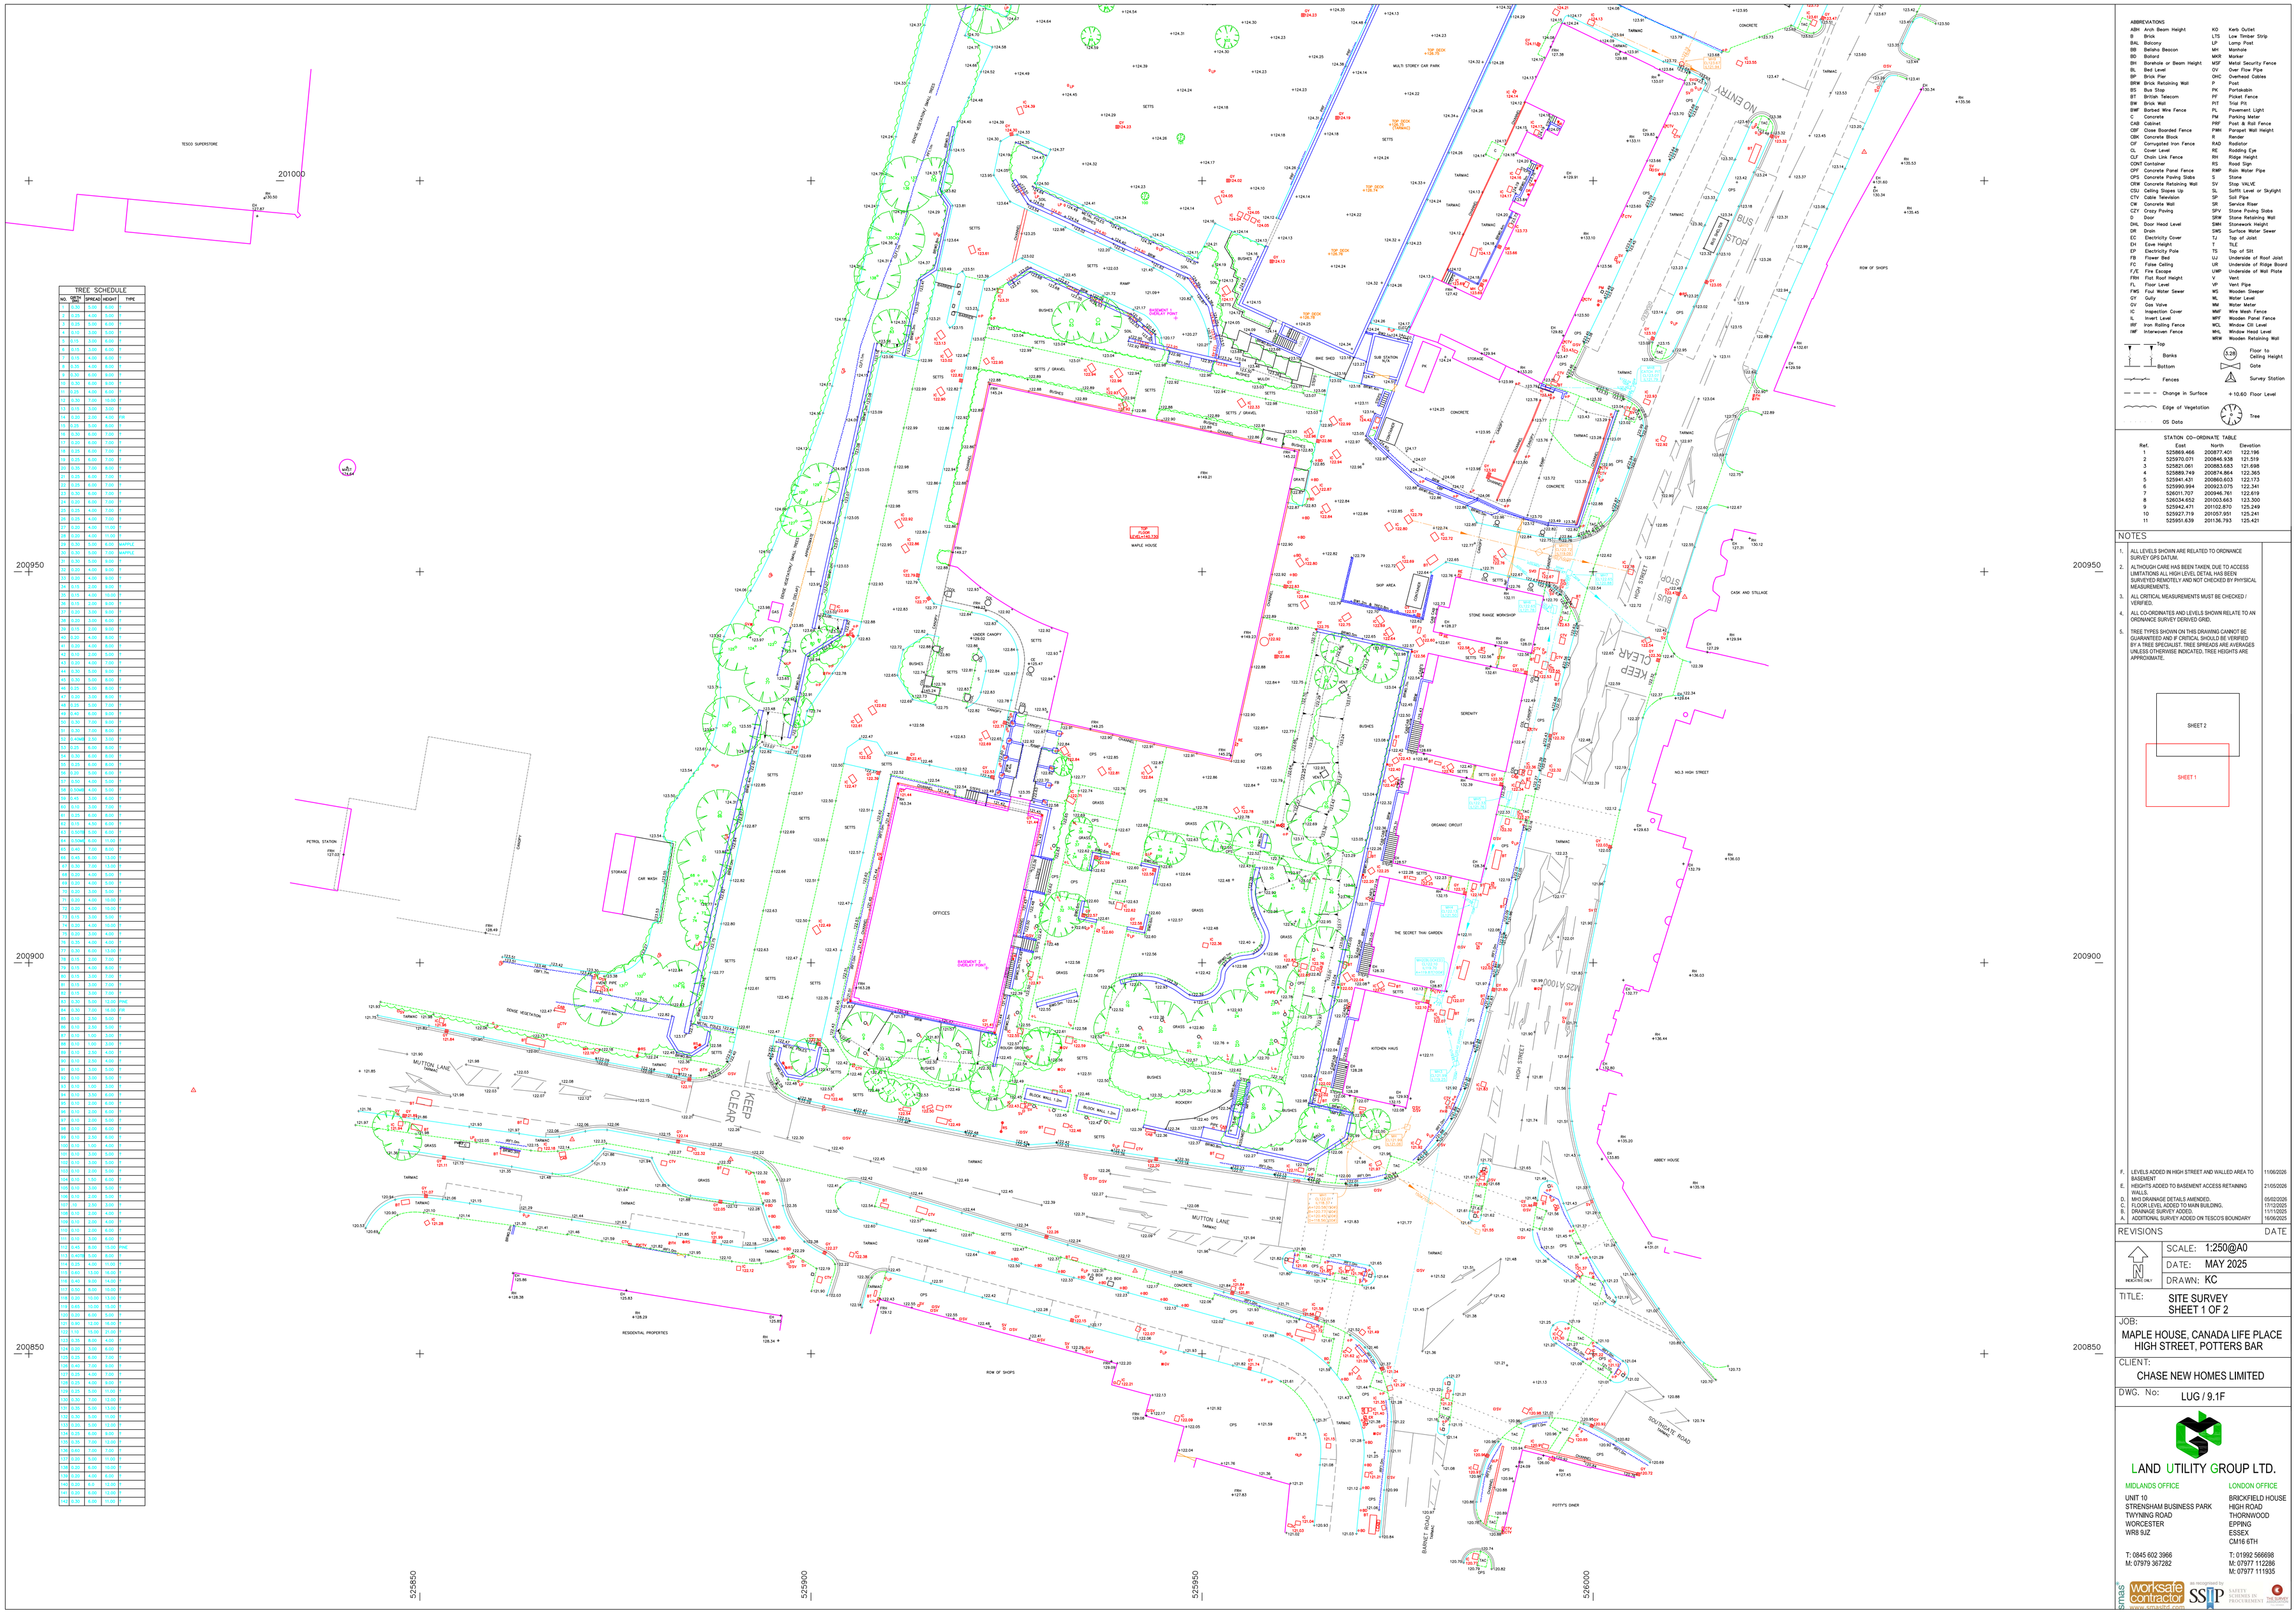

TREE SCHEDULE

NO.	GIRTH	SPREAD	HEIGHT	TYPE
1	0.25	5.00	9.00	
2	0.35	4.00	9.00	
3	0.45	5.00	9.00	
4	0.35	3.00	9.00	
5	0.15	3.00	9.00	
6	0.15	3.00	9.00	
7	0.15	4.00	9.00	
8	0.35	4.00	9.00	
9	0.45	5.00	9.00	
10	0.30	6.00	9.00	
11	0.25	4.00	9.00	
12	0.30	7.00	10.00	
13	0.15	3.00	9.00	
14	0.20	3.00	9.00	PB
15	0.35	5.00	9.00	
16	0.30	6.00	7.00	
17	0.20	6.00	7.00	
18	0.25	6.00	7.00	
19	0.35	7.00	9.00	
20	0.30	6.00	7.00	
21	0.25	6.00	7.00	
22	0.25	6.00	7.00	
23	0.30	6.00	7.00	
24	0.30	6.00	7.00	
25	0.25	4.00	7.00	
26	0.25	4.00	7.00	
27	0.30	4.00	11.00	
28	0.30	4.00	11.00	
29	0.30	5.00	8.00	MAPPLE
30	0.30	5.00	7.00	MAPPLE
31	0.35	5.00	9.00	
32	0.25	4.00	9.00	
33	0.30	4.00	9.00	
34	0.15	2.00	9.00	
35	0.25	4.00	10.00	
36	0.15	2.00	9.00	
37	0.20	3.00	8.00	
38	0.20	3.00	8.00	
39	0.15	2.00	9.00	
40	0.15	2.00	9.00	
41	0.20	4.00	8.00	
42	0.15	2.00	9.00	
43	0.25	4.00	9.00	
44	0.30	5.00	9.00	
45	0.30	5.00	8.00	
46	0.25	3.00	8.00	
47	0.20	3.00	8.00	
48	0.25	5.00	7.00	
49	0.40	6.00	10.00	
50	0.30	5.00	8.00	
51	0.30	7.00	9.00	
52	0.40MM	2.50	5.00	
53	0.25	6.00	8.00	
54	0.30	6.00	8.00	
55	0.25	4.00	9.00	
56	0.20	3.00	8.00	
57	0.30	4.00	9.00	
58	0.40MM	4.00	9.00	
59	0.45	3.00	8.00	
60	0.15	3.00	7.00	
61	0.25	4.00	8.00	
62	0.15	4.50	6.00	
63	0.40MM	5.00	8.00	
64	0.40MM	6.00	11.00	
65	0.40	5.00	13.00	
66	0.20	4.00	5.00	
67	0.30	5.00	13.00	
68	0.20	4.00	5.00	
69	0.30	5.00	13.00	
70	0.35	4.00	8.00	
71	0.30	4.00	10.00	
72	0.25	4.00	10.00	
73	0.15	3.00	5.00	
74	0.20	4.00	10.00	
75	0.25	3.00	8.00	
76	0.35	4.00	6.00	
77	0.30	6.00	13.00	
78	0.15	2.00	5.00	
79	0.15	4.00	8.00	
80	0.15	3.00	7.00	
81	0.15	3.00	7.00	
82	0.15	3.00	7.00	
83	0.30	5.00	13.00	PINE
84	0.20	3.00	9.00	PP
85	0.10	2.50	5.00	
86	0.15	2.50	5.00	
87	0.15	2.50	5.00	
88	0.10	1.00	3.00	
89	0.15	3.00	4.00	
90	0.15	3.00	5.00	
91	0.10	1.00	3.00	
92	0.10	3.00	5.00	
93	0.15	2.00	8.00	
94	0.10	3.00	5.00	
95	0.10	2.00	8.00	
96	0.15	2.50	6.00	
97	0.10	3.00	5.00	
98	0.15	2.50	6.00	
99	0.10	1.00	4.00	
100	0.10	3.00	5.00	
101	0.10	3.00	5.00	
102	0.10	2.00	5.00	
103	0.10	3.00	5.00	
104	0.10	1.00	5.00	
105	0.10	3.00	5.00	
106	0.10	2.00	5.00	
107	10	2.50	5.00	
108	0.10	2.00	4.00	
109	0.10	3.00	8.00	
110	0.10	3.00	5.00	
111	0.45	6.00	10.00	PINE
112	0.40MM	5.00	8.00	
113	0.30	4.00	10.00	
114	0.40	5.00	13.00	
115	0.40	13.00	16.00	
116	0.40	9.00	14.00	
117	0.40	9.00	14.00	
118	0.20	10.00	12.00	
119	0.45	10.00	15.00	
120	0.30	6.00	9.00	
121	0.40	12.00	16.00	
122	1.10	15.00	21.00	
123	0.25	5.00	8.00	
124	0.20	5.00	8.00	
125	0.35	6.00	7.00	
126	0.40	7.00	9.00	
127	0.25	4.00	7.00	
128	0.25	4.00	9.00	
129	0.30	5.00	11.00	
130	0.30	6.00	10.00	
131	0.25	4.00	8.00	
132	0.25	4.00	9.00	
133	0.30	5.00	11.00	
134	0.25	6.00	9.00	
135	0.30	7.00	12.00	
136	0.40	7.00	11.00	
137	0.25	5.00	11.00	
138	0.30	6.00	10.00	
139	0.25	4.00	8.00	
140	0.25	6.0	12.00	
141	0.30	6.00	12.00	
142	0.35	6.00	11.00	

ABBREVIATIONS

ABH	Arch Beam Height	KO	Kerb Outlet
B	Brick	LTS	Low Timber Strip
BAL	Balcony	LP	Lamp Post
BB	Bellaha Beacon	MH	Manhole
BD	Bollard	MKR	Marker
BH	Borehole or Beam Height	MSF	Metal Security Fence
BL	Bed Level	OV	Over Flow Pipe
BP	Brick Pier	OHC	Overhead Cables
BRW	Brick Retaining Wall	P	Post
BS	Bus Stop	PK	Portakabin
BT	British Telecom	PF	Picket Fence
BW	Brick Wall	PIT	Trial Pit
BWF	Barbed Wire Fence	PL	Pavement Light
C	Concrete	PM	Parking Meter
CAB	Cabinet	PRF	Post & Rail Fence
CBF	Close Boarded Fence	PWH	Parapet Wall Height
CBK	Concrete Block	R	Render
CF	Corrugated Iron Fence	RAD	Radiator
CL	Cover Level	RE	Rodding Eye
CLF	Chain Link Fence	RH	Ridge Height
CONT	Container	RS	Road Sign
CPF	Concrete Panel Fence	RWP	Rain Water Pipe
CPS	Concrete Paving Slabs	S	Stone
CRW	Concrete Retaining Wall	SV	Stop VALVE
CSU	Ceiling Slopes Up	SL	Soffit Level or Skylight
CTV	Cable Television	SP	Soil Pipe
CW	Concrete Wall	SR	Service Riser
CZY	Crazy Paving	SPV	Stone Paving Slabs
D	Door	SRW	Stone Retaining Wall
DHL	Door Head Level	SWH	Stonework Height
DR	Drain	SWS	Surface Water Sewer
EC	Electricity Cover	TJ	Top of Joist
EH	Eave Height	T	TILE
EP	Electricity Pole	TS	Top of Sill
FB	Flower Bed	UJ	Underside of Roof Joist
FC	False Ceiling	UR	Underside of Ridge Board
F/E	Fire Escape	UWP	Underside of Wall Plate
FRH	Flat Roof Height	V	Vent
FL	Floor Level	VP	Vent Pipe
FWS	Foul Water Sewer	WS	Wooden Sleeper
GY	Gully	WL	Water Level
GV	Gas Valve	WM	Water Meter
IC	Inspection Cover	WMF	Wire Mesh Fence
IL	Invert Level	WPF	Wooden Panel Fence
IRF	Iron Railing Fence	WCL	Window Cill Level
IWF	Interwoven Fence	WHL	Window Head Level
		WRW	Wooden Retaining Wall

Top of Banks
Bottom
Fences
Change in Surface
Edge of Vegetation
OS Data
3.28 Floor to Ceiling Height
Gate
Survey Station
+ 10.60 Floor Level
Tree

STATION CO-ORDINATE TABLE

Ref.	East	North	Elevation
1	525869.466	200877.401	122.196
2	525970.071	200946.938	121.519
3	525821.061	200883.683	121.698
4	525889.749	200874.864	122.365
5	525941.431	200860.603	122.173
6	525990.994	200923.075	122.341
7	526011.707	200946.761	122.619
8	526034.652	201003.663	123.300
9	525942.471	201102.870	125.249
10	525927.719	201057.951	125.241
11	525951.639	201136.793	125.421

NOTES

1. ALL LEVELS SHOWN ARE RELATED TO ORDNANCE SURVEY GPS DATUM.
2. ALTHOUGH CARE HAS BEEN TAKEN, DUE TO ACCESS LIMITATIONS ALL HIGH LEVEL DETAIL HAS BEEN SURVEYED REMOTELY AND NOT CHECKED BY PHYSICAL MEASUREMENTS.
3. ALL CRITICAL MEASUREMENTS MUST BE CHECKED / VERIFIED.
4. ALL CO-ORDINATES AND LEVELS SHOWN RELATE TO AN ORDNANCE SURVEY DERIVED GRID.
5. TREE TYPES SHOWN ON THIS DRAWING CANNOT BE GUARANTEED AND IF CRITICAL SHOULD BE VERIFIED BY A TREE SPECIALIST, TREE SPREADS ARE AVERAGES UNLESS OTHERWISE INDICATED, TREE HEIGHTS ARE APPROXIMATE.

F.	LEVELS ADDED IN HIGH STREET AND WALLED AREA TO BASEMENT.	11/06/2026
E.	HEIGHTS ADDED TO BASEMENT ACCESS RETAINING WALLS.	21/05/2026
D.	MHS DRAINAGE DETAILS AMENDED.	05/02/2026
C.	FLOOR LEVEL ADDED TO MAIN BUILDING.	17/12/2025
B.	DRAINAGE SURVEY ADDED.	11/11/2025
A.	ADDITIONAL SURVEY ADDED ON TESCO'S BOUNDARY.	16/06/2025

REVISIONS DATE

PERSPECTIVE ONLY

SCALE: 1:250@A0
DATE: MAY 2025
DRAWN: KC

TITLE: SITE SURVEY SHEET 1 OF 2

JOB: MAPLE HOUSE, CANADA LIFE PLACE HIGH STREET, POTTERS BAR

CLIENT: CHASE NEW HOMES LIMITED

DWG. No: LUG / 9.1F

LAND UTILITY GROUP LTD.

MIDLANDS OFFICE
UNIT 10
STRENSHAM BUSINESS PARK
TWYNING ROAD
WORCESTER
WR8 9JZ

T: 0845 602 3966
M: 07979 367282

LONDON OFFICE
BRICKFIELD HOUSE
HIGH ROAD
THORNWOOD
EPPING
ESSEX
CM16 6TH

T: 01992 566698
M: 07977 112286
M: 07977 111935

SMAS worksafe contractor www.smasltd.com
SSIP SAFETY SCHEMES IN PROCUREMENT