


Legend

blue band = widened corridor zone,
yellow = lightwell,
green = planting.

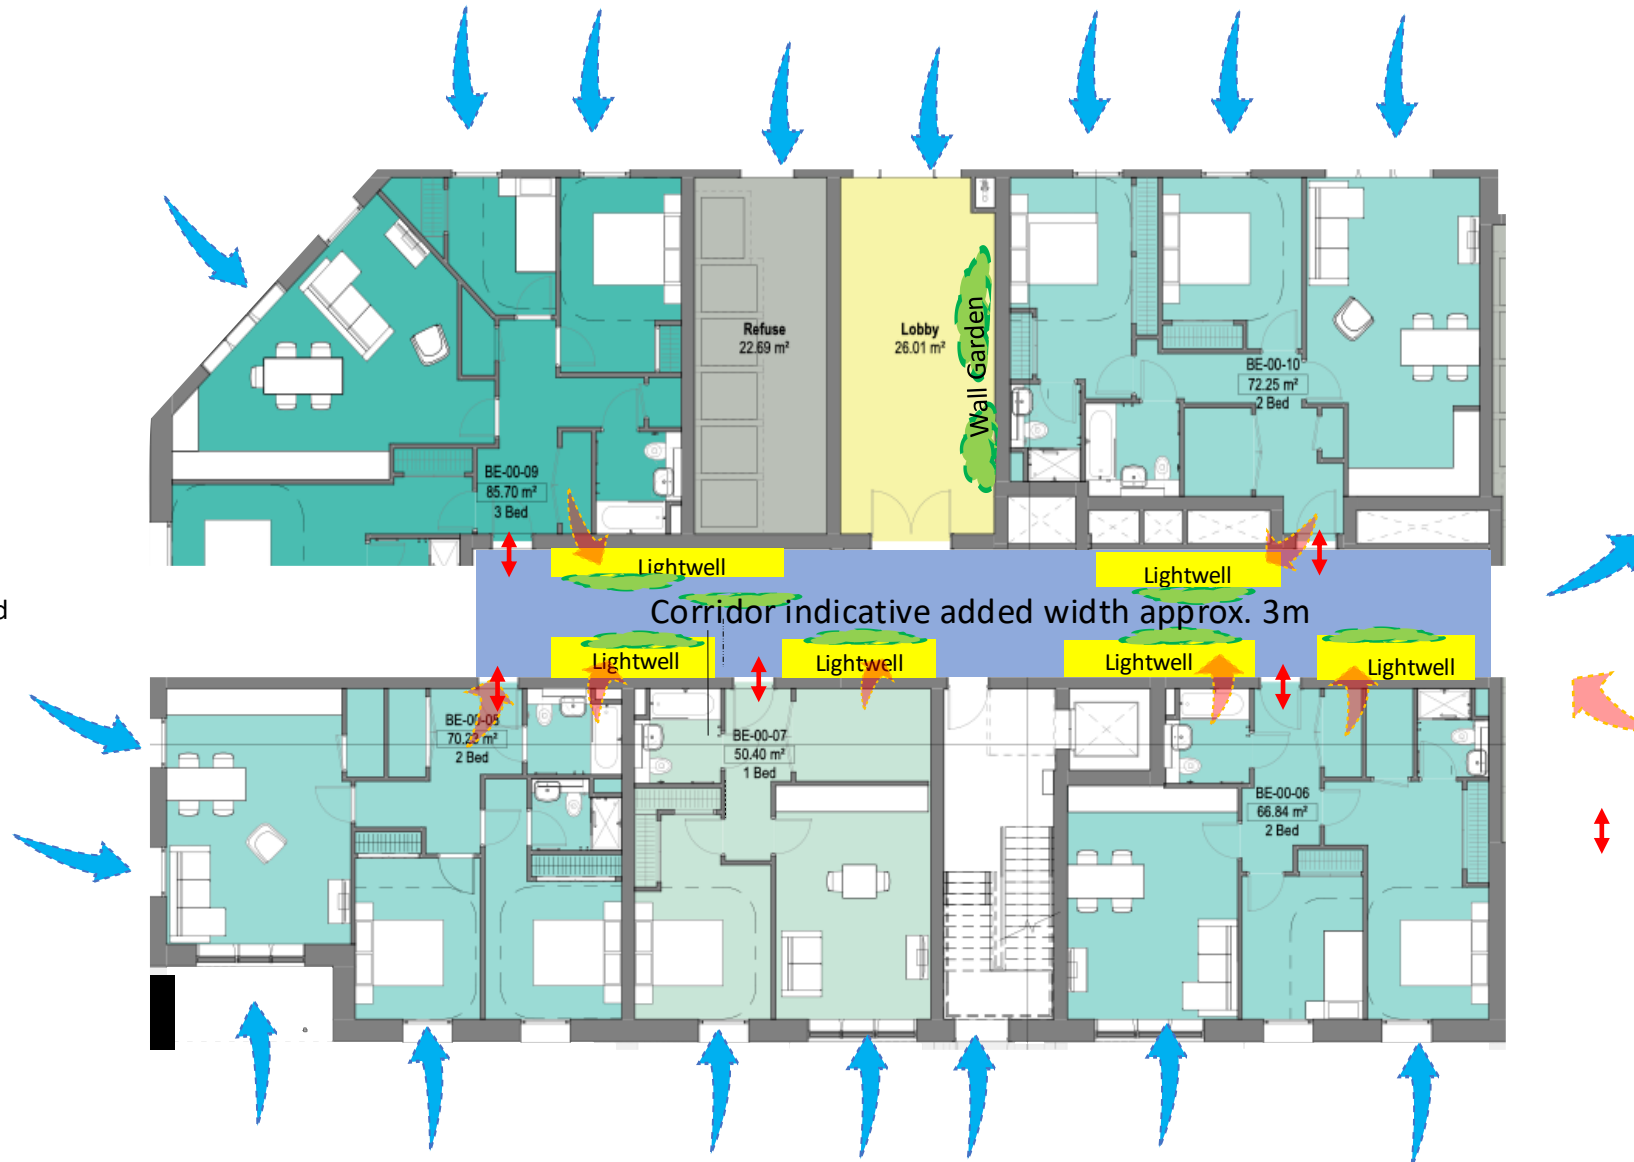

Adapted from AFK Architects drawing
20500_-_Block_E_-_
_General_Arrangement_-_
_Ground_Floor_South_P09_A1_Size.
For illustration the central corridor zone
is widened by roughly 3m; unit layouts
are not redrawn. Indicative only, not to
scale, subject to fire strategy,
accessibility, acoustics, trees and
thermal modelling. Base drawing ©
Arney Fender Katsalidis. Annotations:
CIVIX, October 2026.



Fresh air flow



Exhaust air vented
into lightwell to roof
top termination



Apartment
entrance

Cross ventilation through corridor lightwells - hybrid ventilation to be tested