


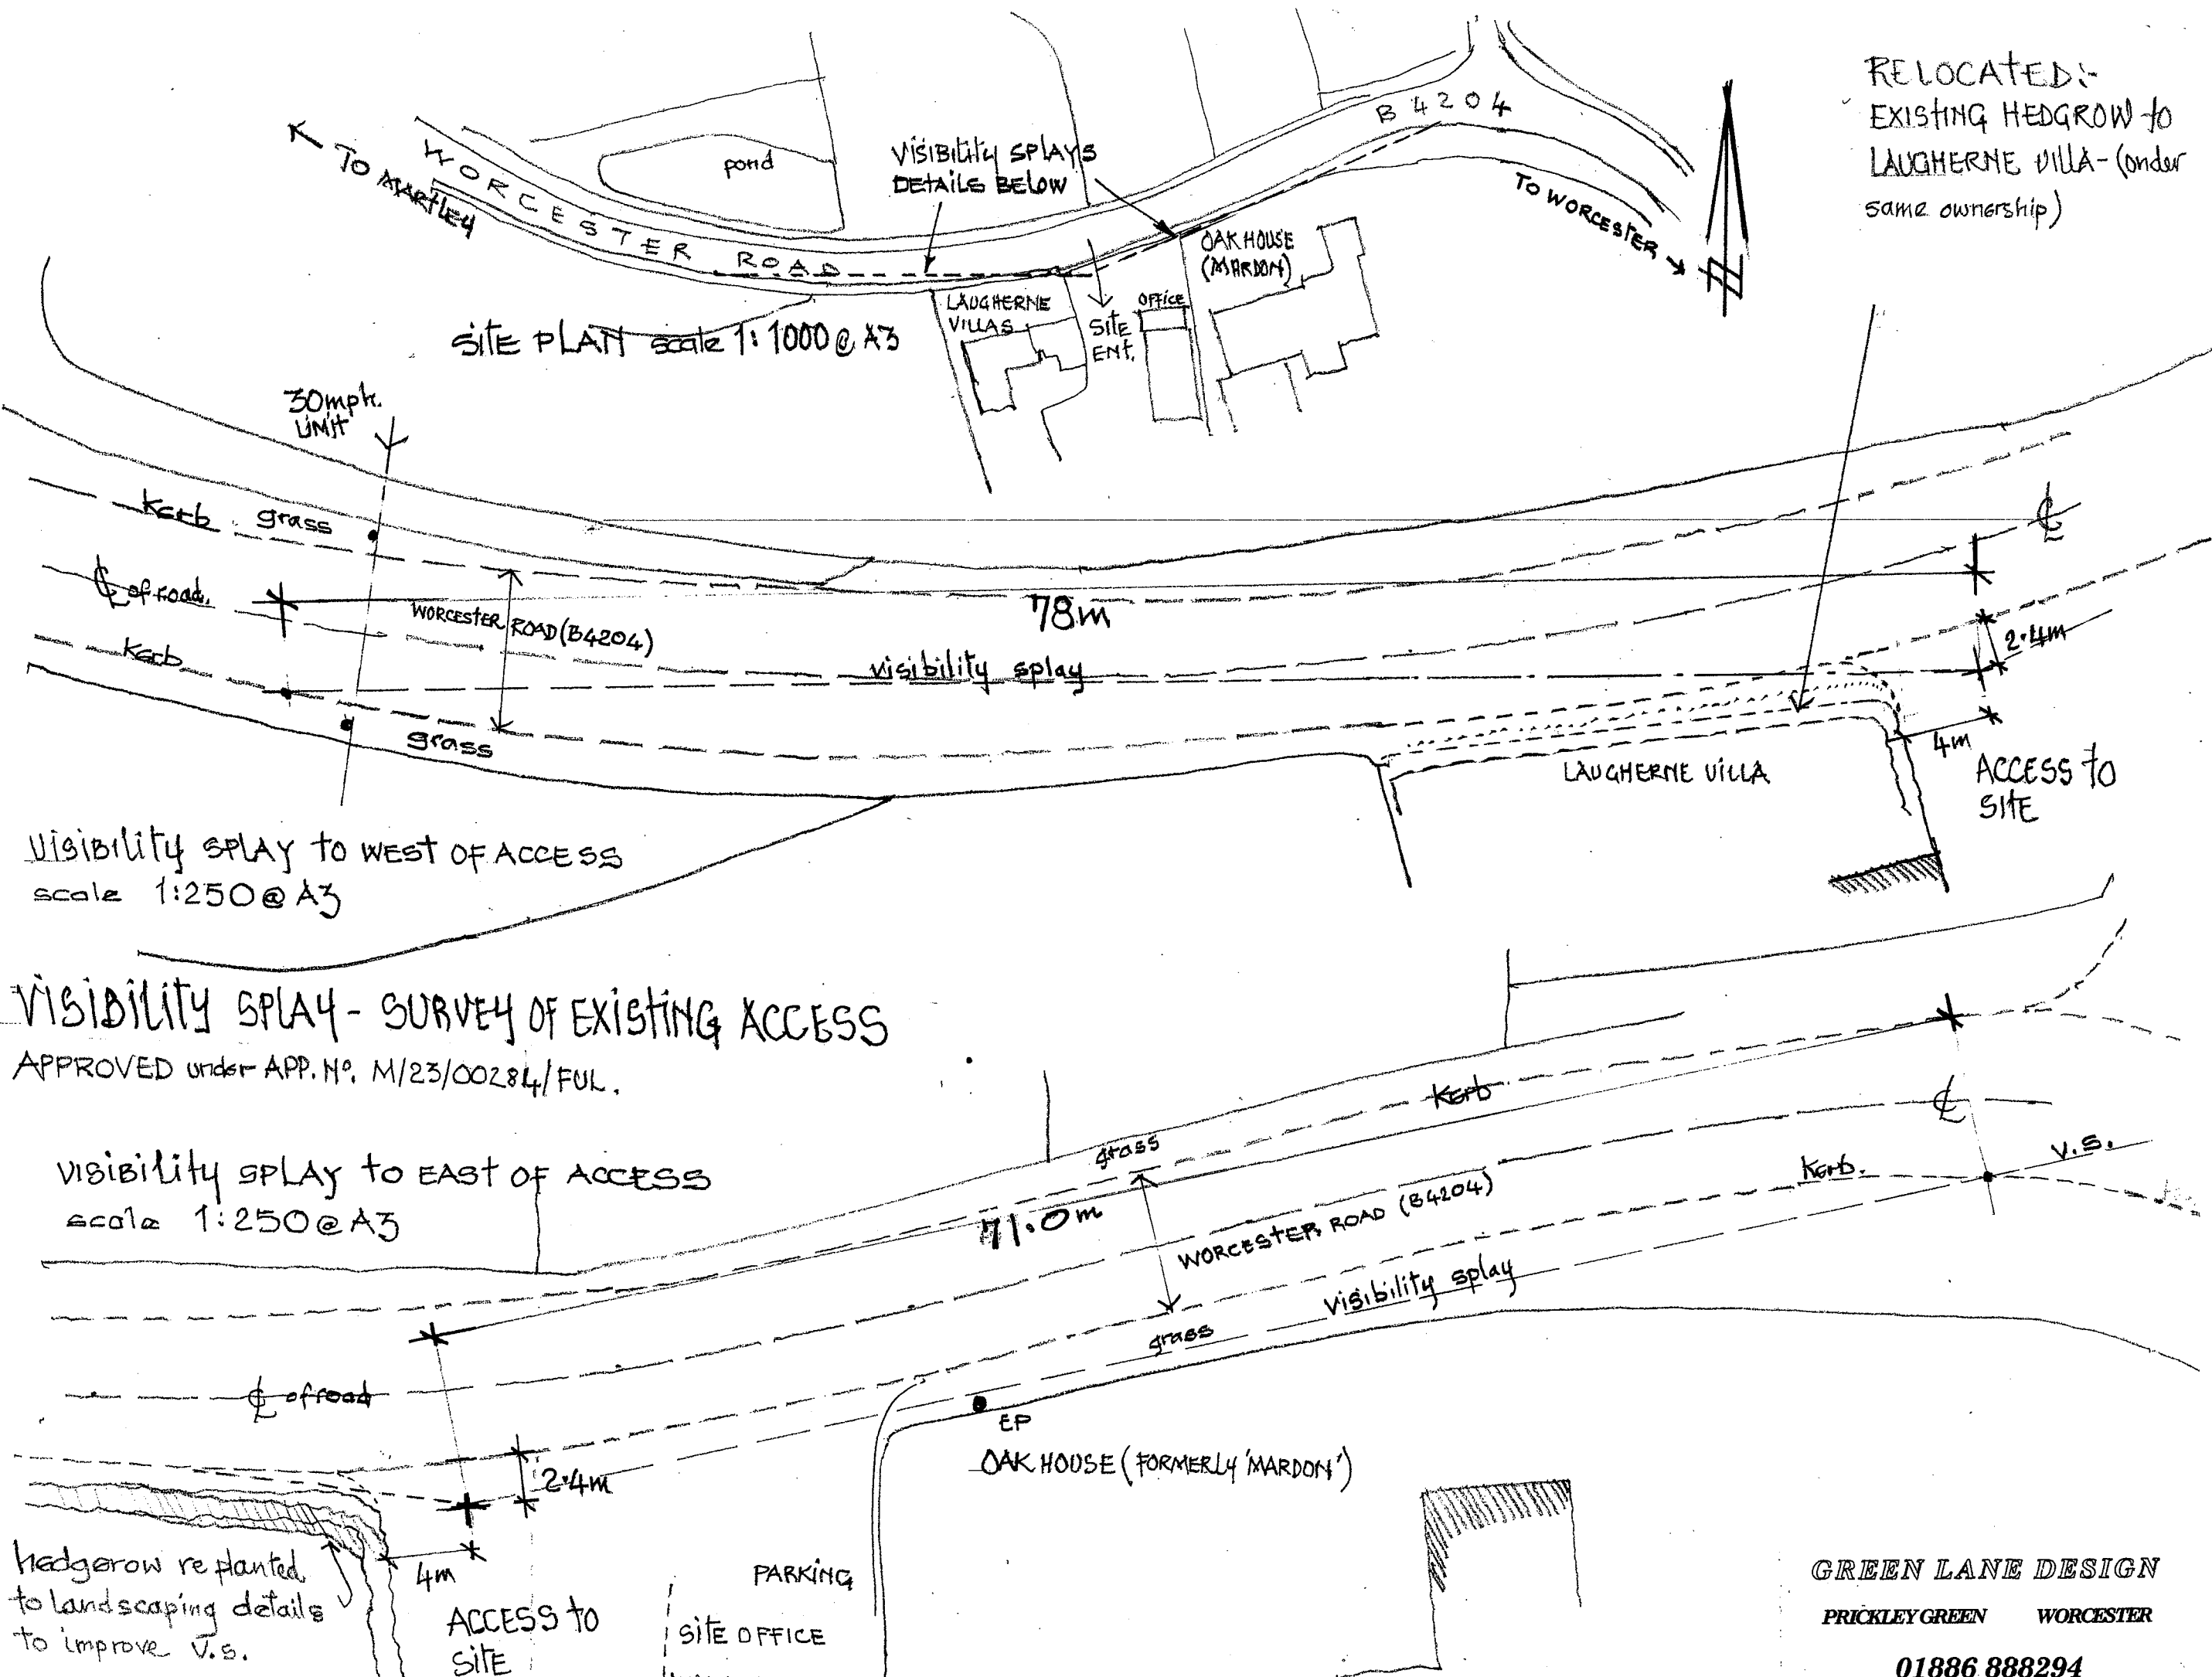

Planning Application - New Unit

Survey of Visibility Splays to Entrance of Site

Drawing

Industry/Storage Yard, Worcester Road, Martley, Worcester

Project

Pencroft Ltd. Retirement and Death Benefit Services

Client

Drawing no. 23-464 - Loc-002 Scale 1:1000/250 Date: February 2024

© Design remains property of Green Lane Design

GREEN LANE DESIGN
PRICKLEY GREEN WORCESTER
01886 888294